




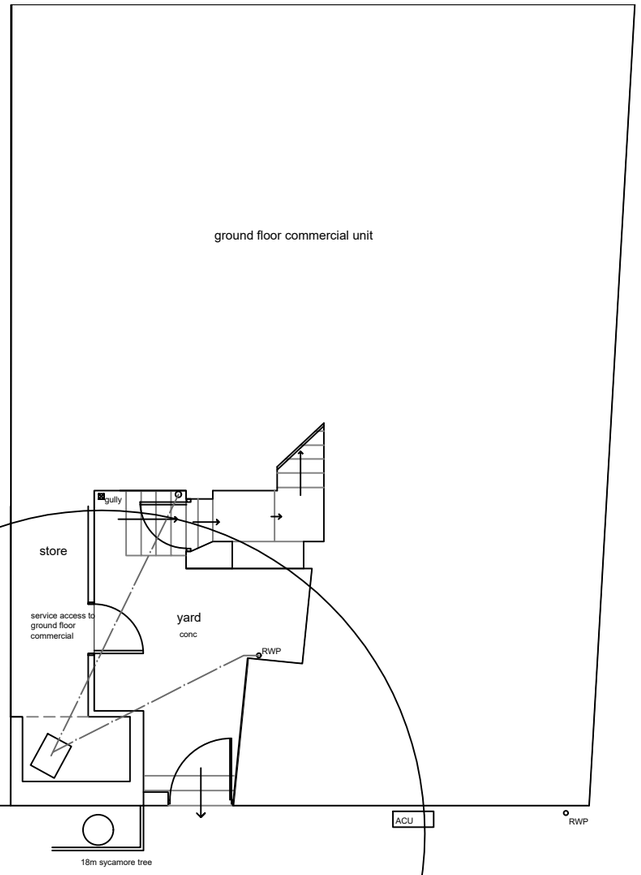

existing site and ground floor plan

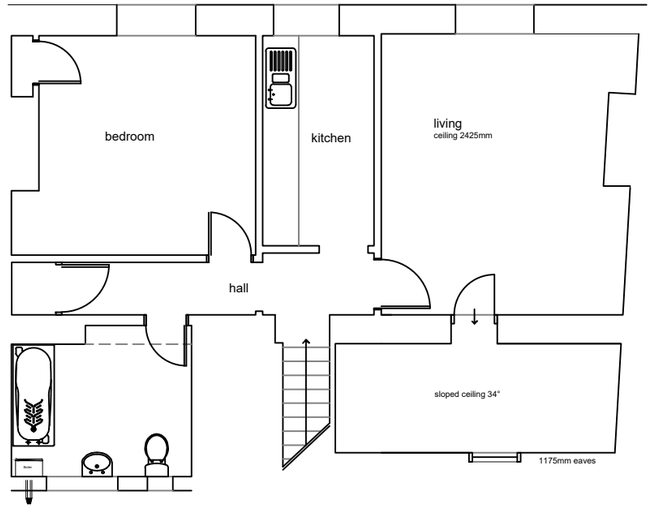


existing first floor plan

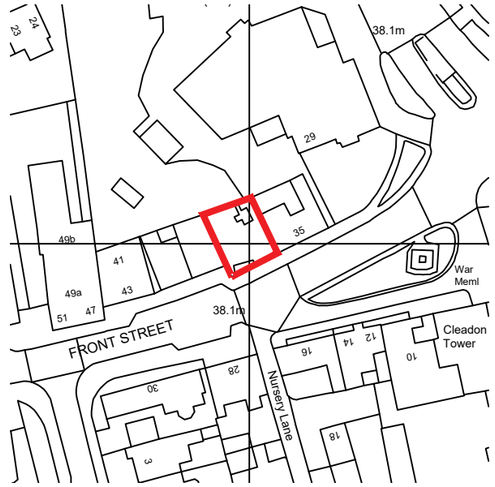



location plan
scale 1:1250

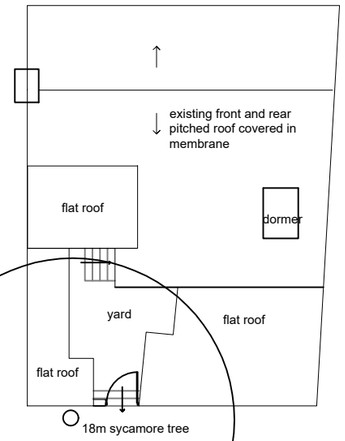

existing site and roof plan
scale 1:200

cummings
Architects Limited
17 Killingworth Drive • Sunderland • SR4 8QQ• Tel: 07985442755
e-mail: info@cummingsarchitects.co.uk

PROJECT
37 Front Street, Cleadon, SR6 7PG

DRAWING TITLE
existing floor plan

DATE	SCALE	DRAWING NO	REVISION NO	REV
30.06.25	100@ A3	25116	01	*

Drawing and design copyright of Cummings Architects Limited. All rights reserved. Cummings Architects LTD. accepts no liability to third parties arising out of the unlawful reproduction or use of this drawing.
Dimensions to be confirmed on site before work commences & ordering of materials. Any discrepancies must be reported to Architect before any work is undertaken. This drawing is to be read in conjunction with relevant consultants information and specifications.

A Member of the Royal Institute of British Architects