

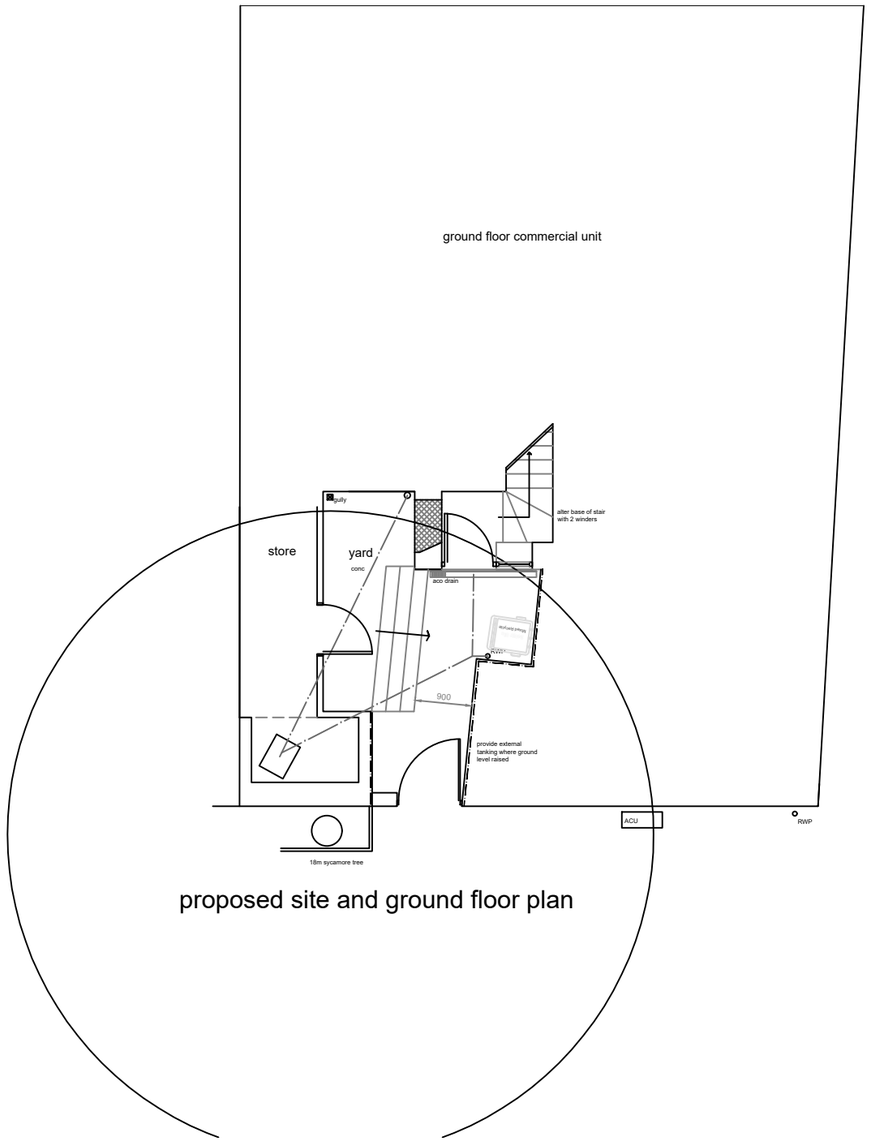


proposed site and ground floor plan

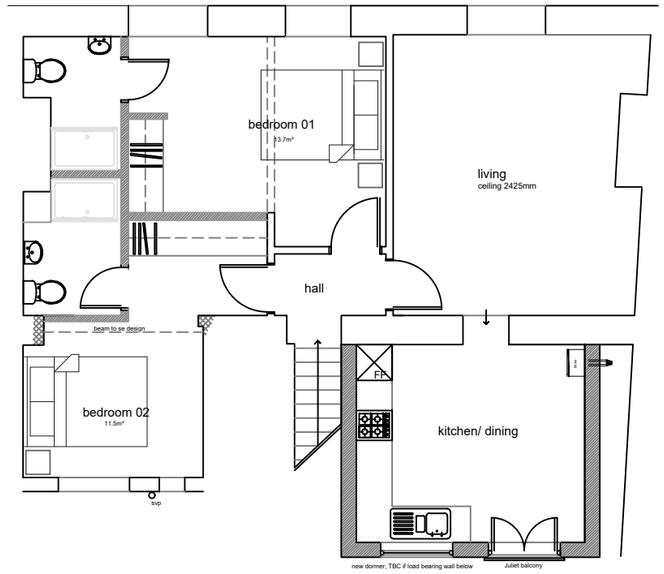

proposed first floor plan

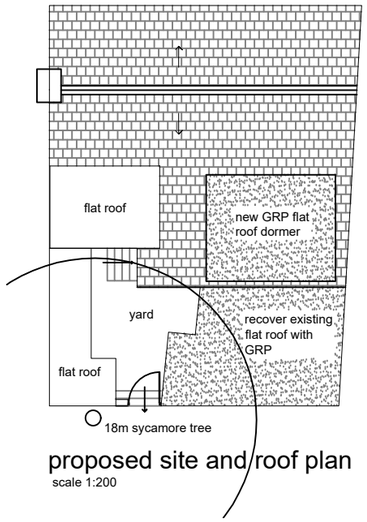

proposed site and roof plan
scale 1:200

North

cummings
Architects Limited
17 Killingworth Drive • Sunderland • SR4 8QQ• Tel: 07985442755
e-mail: info@cummingsarchitects.co.uk

PROJECT
37 Front Street, Cleadon, SR6 7PG

DRAWING TITLE
existing floor plan

DATE	SCALE	DRAWING NO	REVISION NO	REV
30.06.25	100@ A3	25116	02	*

Drawing and design copyright of Cummings Architects Limited. Cummings Architects LTD. accepts no liability to third parties arising out of the unlawful reproduction or use of this drawing.
Dimensions to be confirmed on site before work commences & ordering of materials. Any discrepancies must be reported to Architect before any work is undertaken. This drawing is to be read in conjunction with relevant consultants information and specifications.

A Member of the Royal Institute of British Architects