



PROPOSED GROUND FLOOR PLAN


PROPOSED FIRST FLOOR PLAN

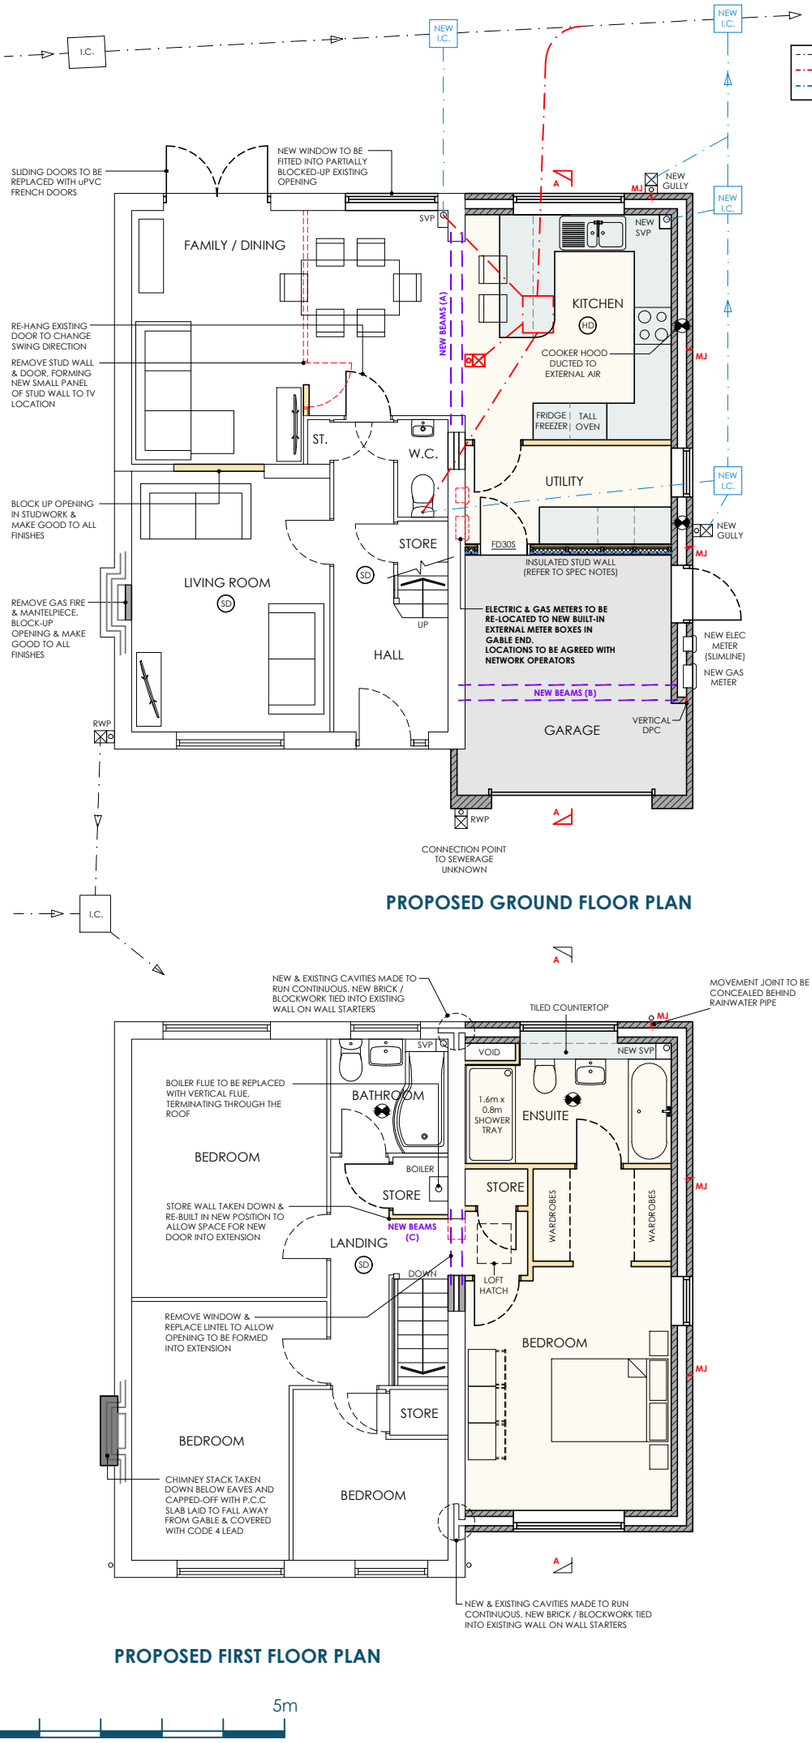


PROPOSED FRONT ELEVATION

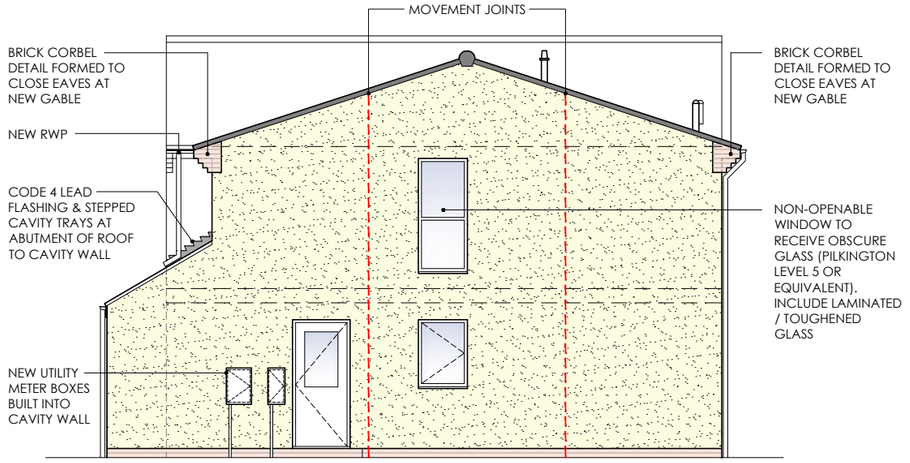

PROPOSED SIDE ELEVATION (1)

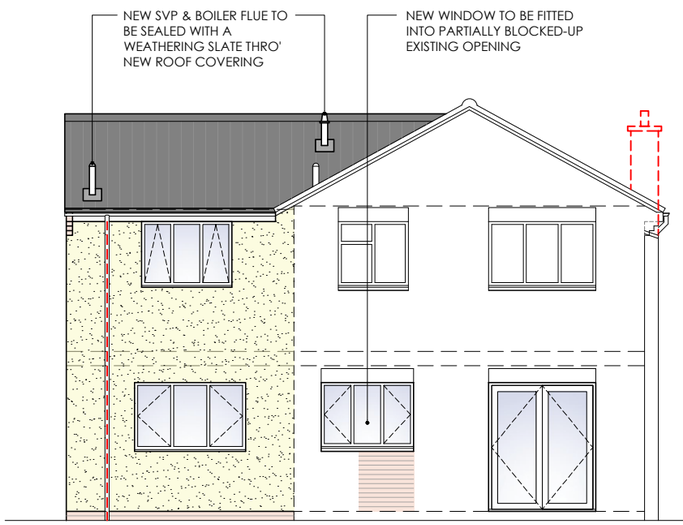

PROPOSED REAR ELEVATION

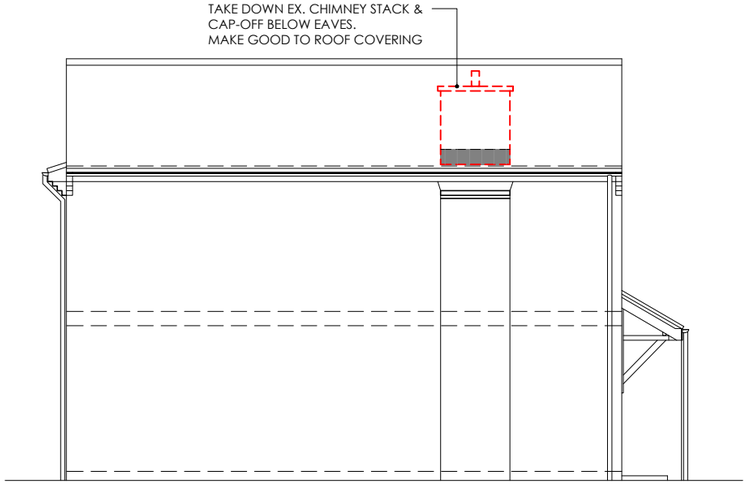

PROPOSED SIDE ELEVATION (2)

0 5m

A - ISSUED FOR LOCAL AUTHORITY APPROVALS - JULY 2025

REVISIONS

CONSTRUCTION OF NEW TWO STOREY EXTENSION TO THE SIDE OF A DETACHED DWELLING

3 WHITE ROCKS GROVE
WHITBURN
SR6 7LL

SHEET SIZE	A3
SCALE	1:100
DATE	JULY 2025
DRAWING No	25/006/011
REVISION	A

PROPOSED FLOOR PLANS & ELEVATIONS