


The contractor is responsible for the verification of dimensions on the site.
All dimensions are in millimetres. © Copyright all rights reserved South Tyneside Council.

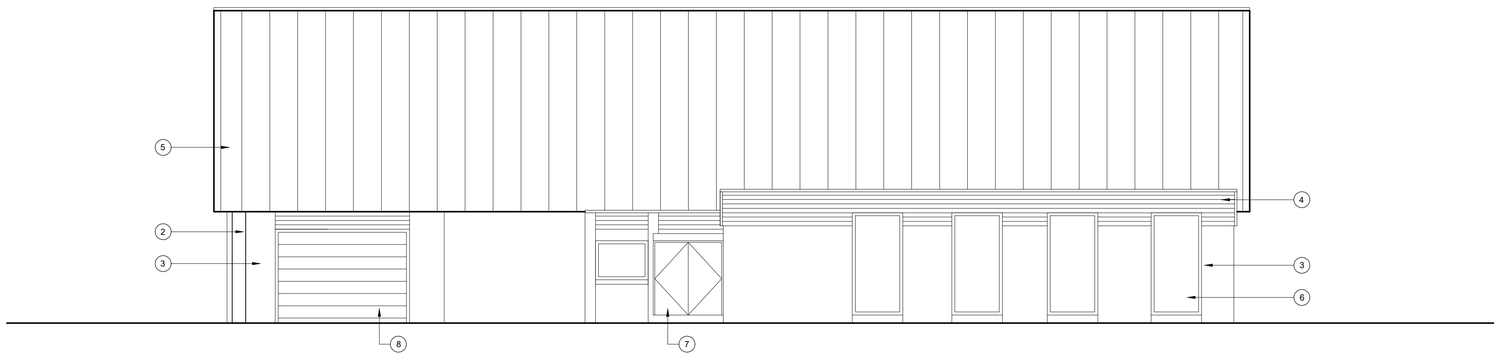


NORTH ELEVATION
1:100

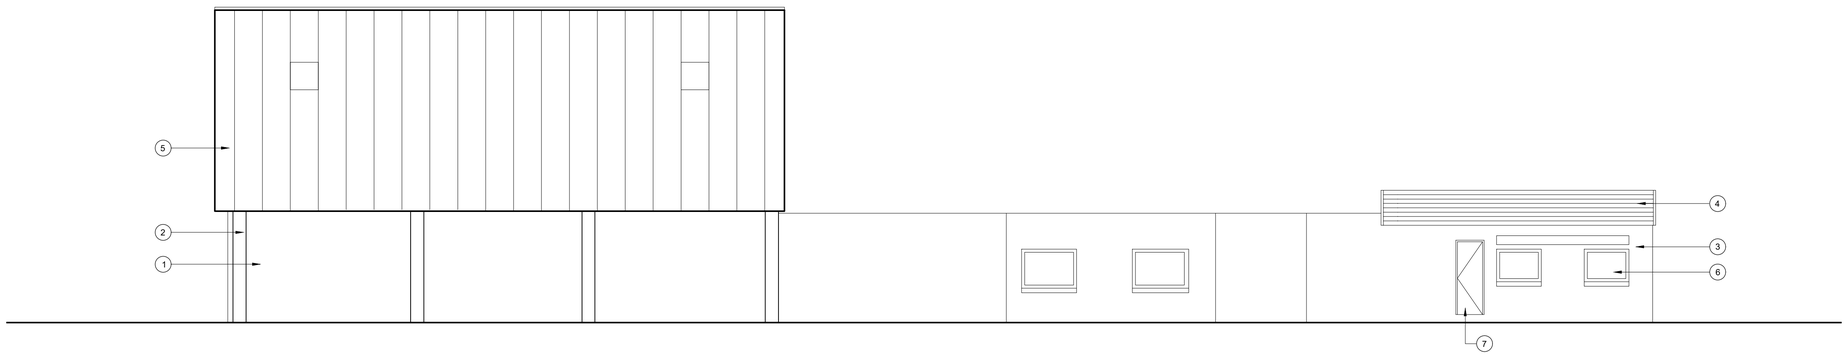

EAST ELEVATION
1:100

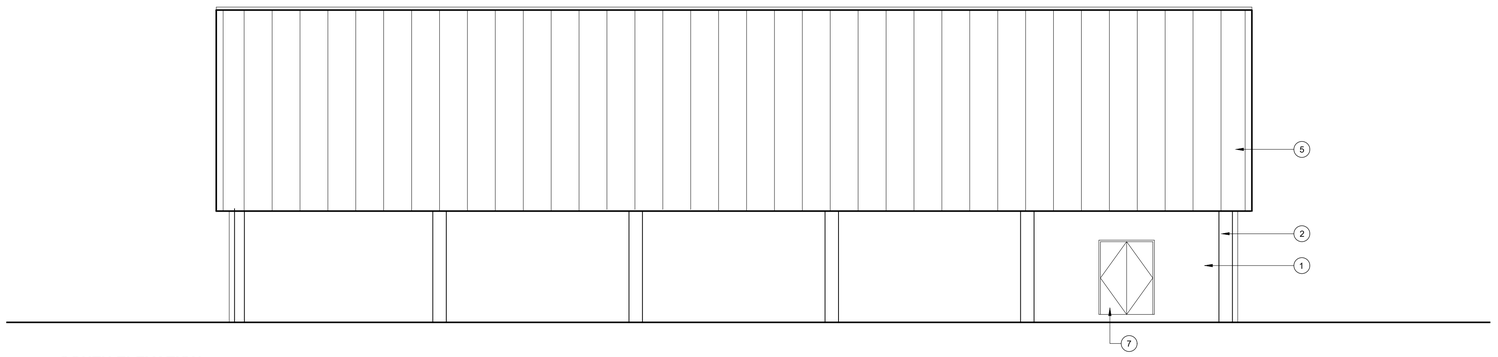

SOUTH ELEVATION
1:100

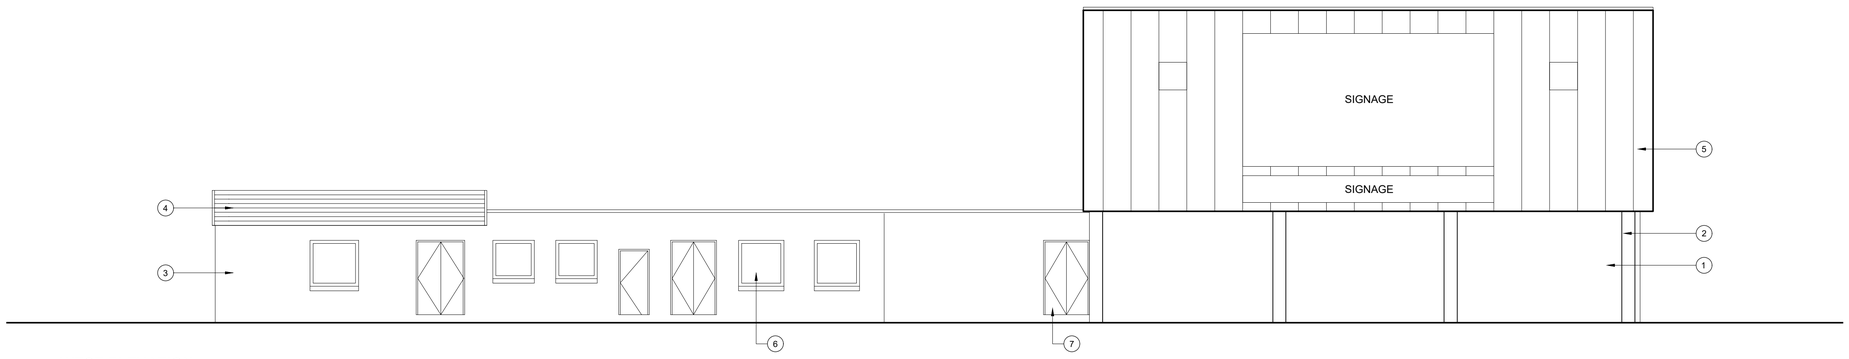


WEST ELEVATION
1:100

LEGEND
X XXX
X XXX
X XXX

MATERIALS KEY
1. Facing brickwork, colour: Buff
2. Column encasement / brickwork feature - Buff brickwork.
3. Facing brickwork with painted finish, colour: Blue-grey
4 PVCu shiplap cladding, colour: White
5. Metal sheet cladding, colour: Grey
6. UPVC window, colour: White
7. Steel doorset, colour: Grey
8. Steel roller shutter door, colour: Grey

EXTERNAL MATERIALS PALETTE

Metal sheet cladding
Key ref: 5

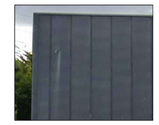

ISSUED FOR PLANNING

Rev	Date	Description	Chkd
1	29.07.25	Drawing issued for review.	SAR

South Tyneside Council
Economic Regeneration

David Cramond - Corporate Director
Town Hall & Civic Offices, Westoe Road, South Shields, Tyne & Wear, NE33 2RL
Telephone: (0191) 427 1717 Fax: (0191) 455 7770

Project
Simonside Outdoor Activity Centre
Decarbonisation Works
South Shields. NE34 9SD

Drawing Title
Existing Elevations

Drawn by	SAR	Date	29/07/2025
Checked by		Date	
Scale	1:100	Size	A1

Project Code	Drawing Number
AD 0000	20-10