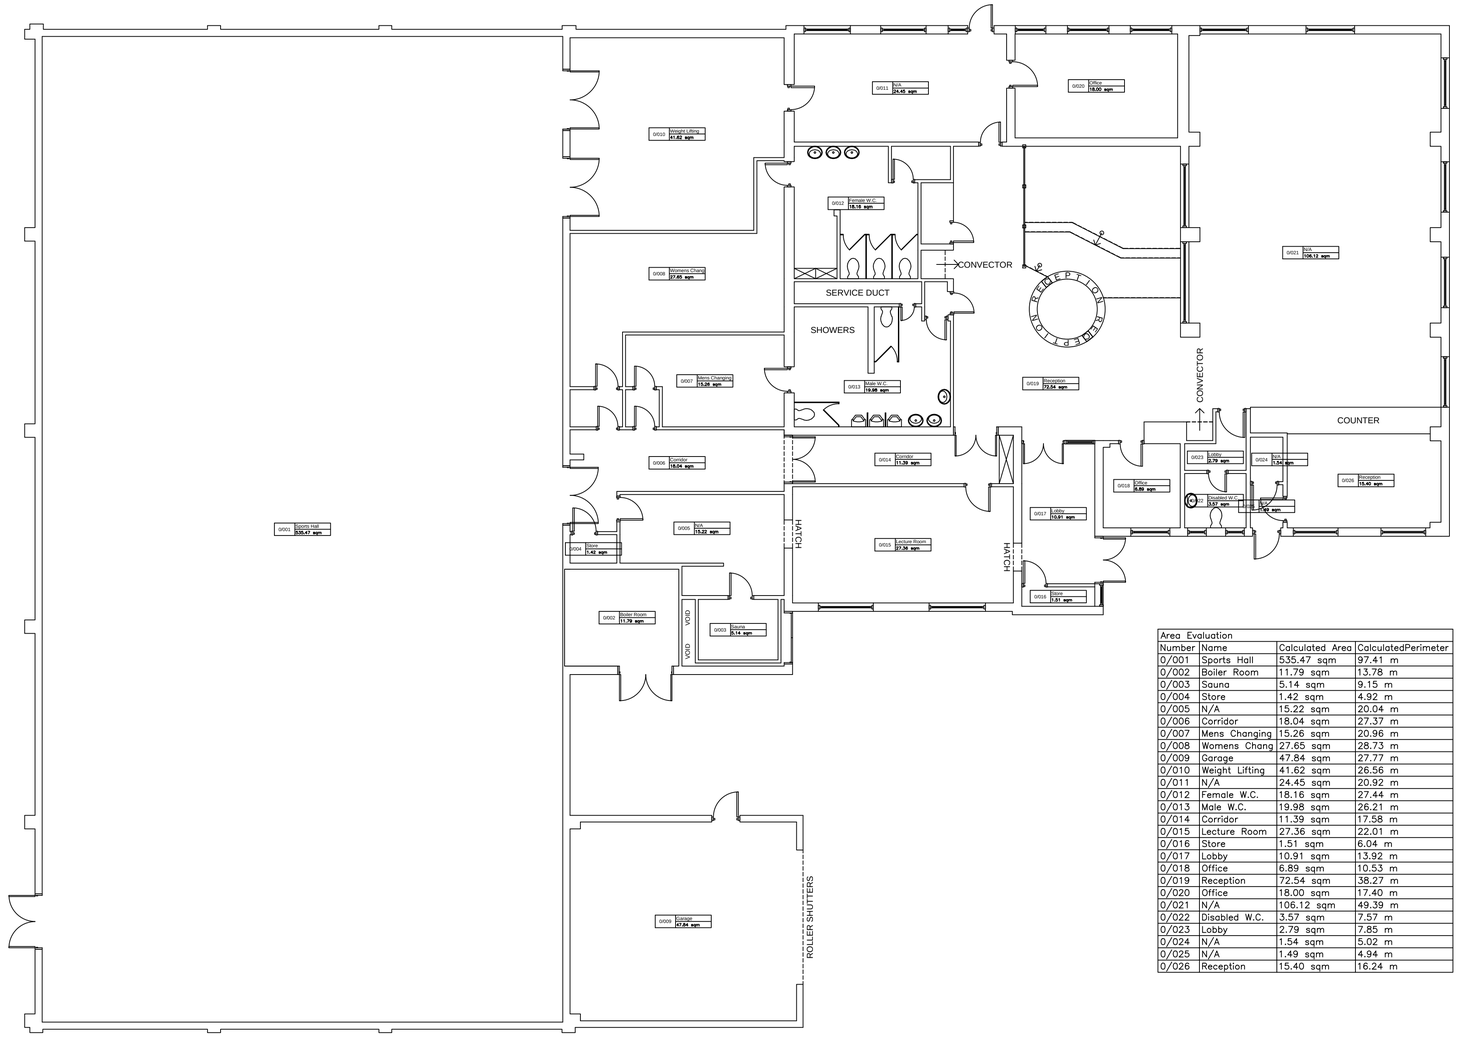



| Area Evaluation | | | |
|---|---|---|---|
| Number | Name | Calculated Area | CalculatedPerimeter |
| 0/001 | Sports Hall | 535.47 sqm | 97.41 m |
| 0/002 | Boiler Room | 11.79 sqm | 13.78 m |
| 0/003 | Sauna | 5.14 sqm | 9.15 m |
| 0/004 | Store | 1.42 sqm | 4.92 m |
| 0/005 | N/A | 15.22 sqm | 20.04 m |
| 0/006 | Corridor | 18.04 sqm | 27.37 m |
| 0/007 | Mens Changing | 15.26 sqm | 20.96 m |
| 0/008 | Womens Chang | 27.65 sqm | 28.73 m |
| 0/009 | Garage | 47.84 sqm | 27.77 m |
| 0/010 | Weight Lifting | 41.62 sqm | 26.56 m |
| 0/011 | N/A | 24.45 sqm | 20.92 m |
| 0/012 | Female W.C. | 18.16 sqm | 27.44 m |
| 0/013 | Male W.C. | 19.98 sqm | 26.21 m |
| 0/014 | Corridor | 11.39 sqm | 17.58 m |
| 0/015 | Lecture Room | 27.36 sqm | 22.01 m |
| 0/016 | Store | 1.51 sqm | 6.04 m |
| 0/017 | Lobby | 10.91 sqm | 13.92 m |
| 0/018 | Office | 6.89 sqm | 10.53 m |
| 0/019 | Reception | 72.54 sqm | 38.27 m |
| 0/020 | Office | 18.00 sqm | 17.40 m |
| 0/021 | N/A | 106.12 sqm | 49.39 m |
| 0/022 | Disabled W.C. | 3.57 sqm | 7.57 m |
| 0/023 | Lobby | 2.79 sqm | 7.85 m |
| 0/024 | N/A | 1.54 sqm | 5.02 m |
| 0/025 | N/A | 1.49 sqm | 4.94 m |
| 0/026 | Reception | 15.40 sqm | 16.24 m |

© Copyright all rights reserved South Tyneside Council, Corporate Development.

IMPORTANT: This building may contain asbestos. No building work should be carried out without first consulting the Asset Management Team (0191 424 7239) for further information.

| Rev | Date | Description | Chkd |
|---|---|---|---|

South Tyneside Council
Chief Executive

Irene Lucas - Chief Executive
Town Hall & Civic Offices, Westoe Road, South Shields, Tyne & Wear, NE33 2RL
Telephone: (0191) 427 1717 Fax: (0191) 455 7770

Project
Simonside Youth Club
St Simon Street

Drawing Title
Ground Floor Plan

| | | | |
|---|---|---|---|
| Drawn by PB | | Date 10/10/02 | |
| Checked by XX | | Date --/--/-- | |
| Scale 1:100 | | Size A1 | |

Project Code 12996/0001

Drawing Number L(2-) 01