


The contractor is responsible for the verification of dimensions on the site.
All dimensions are in millimetres. © Copyright all rights reserved South Tyneside Council.

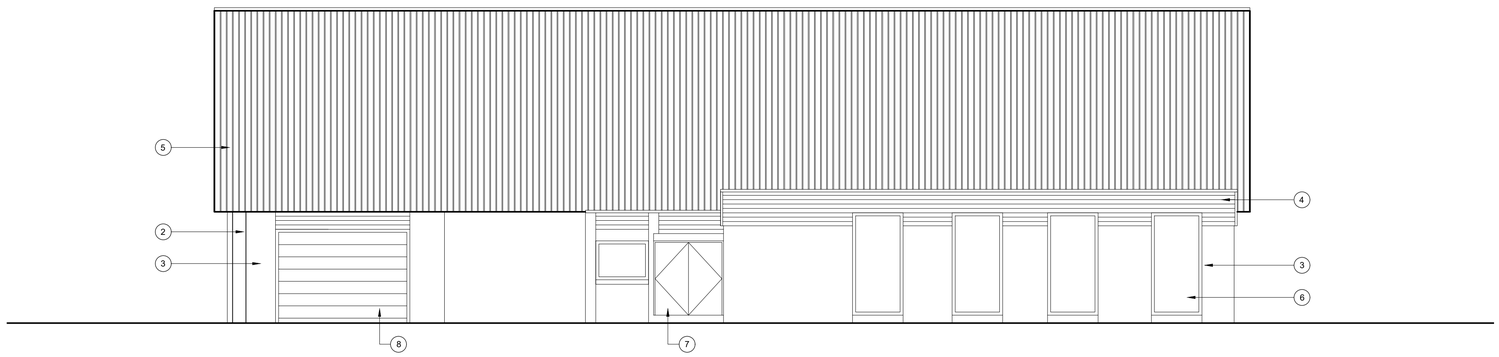


NORTH ELEVATION
1:100

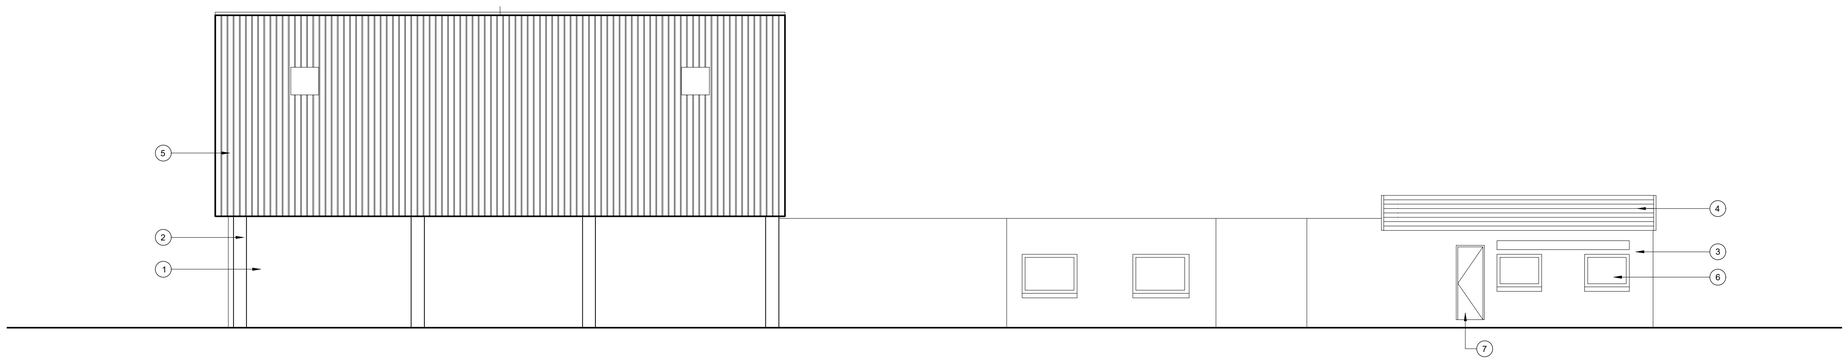

EAST ELEVATION
1:100

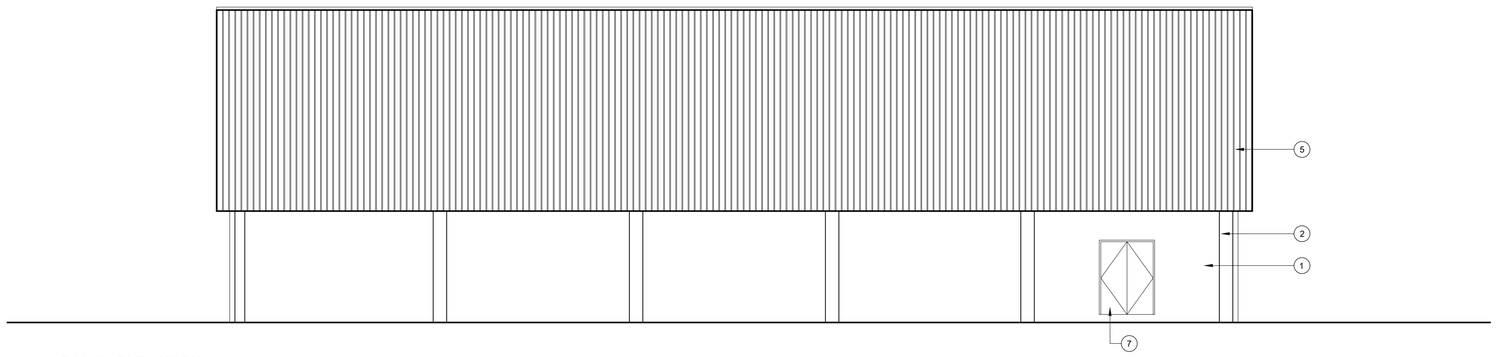

SOUTH ELEVATION
1:100

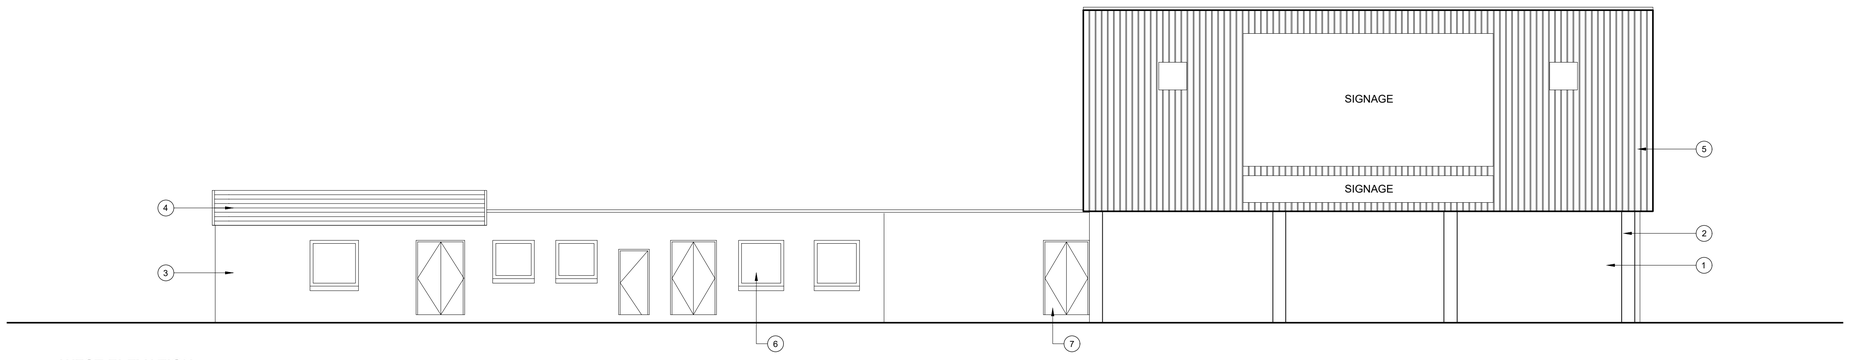

WEST ELEVATION
1:100

LEGEND
X XXX
X XXX
X XXX

MATERIALS KEY
1. Existing facing brickwork, colour: Buff
2. Existing column encasement / brickwork feature - Buff brickwork.
3. Existing facing brickwork with painted finish, colour: Blue-grey
4 Existing PVCu shiplap cladding, colour: White
5. Proposed Metal sheet cladding, profile N1000C, colour: Grey
6. Existing UPVC window, colour: White
7. Existing steel doorset, colour: Grey
8. Existing steel roller shutter door, colour: Grey

EXTERNAL MATERIALS PALETTE

Metal sheet cladding
Key ref: 5



ISSUED FOR PLANNING

Rev	Date	Description	Chkd
1	30.07.25	Drawing issued for review.	SAR

South Tyneside Council
Economic Regeneration

David Cramond - Corporate Director
Town Hall & Civic Offices, Westoe Road, South Shields, Tyne & Wear, NE33 2RL
Telephone: (0191) 427 1717 Fax: (0191) 455 7770

Project
Simonside Outdoor Activity Centre
Decarbonisation Works
South Shields. NE34 9SD

Drawing Title
Proposed Elevations

Drawn by	SAR	Date	30/07/2025
Checked by		Date	
Scale	1:100	Size	A1

Project Code	Drawing Number
AD 0000	20-11