
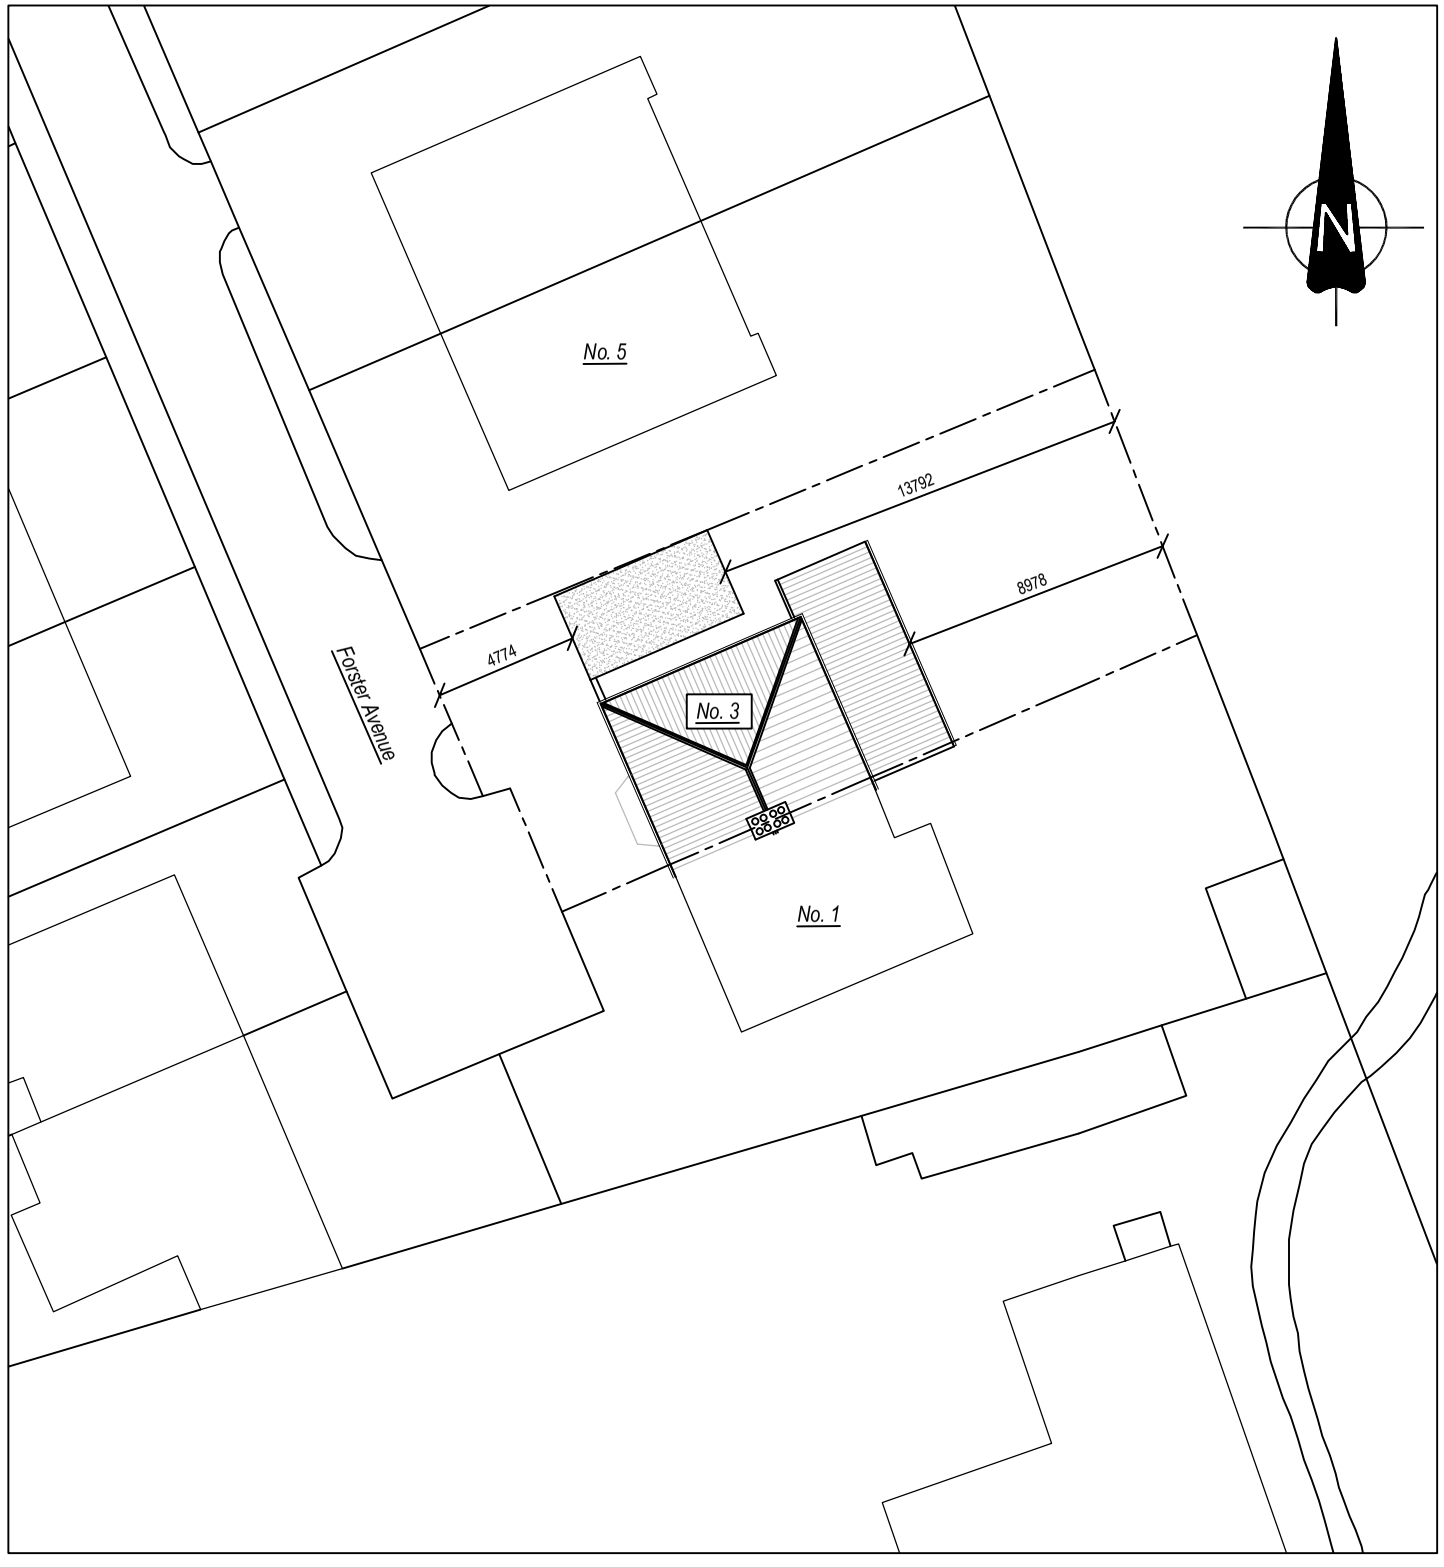


Existing Site Plan
Scale 1:250

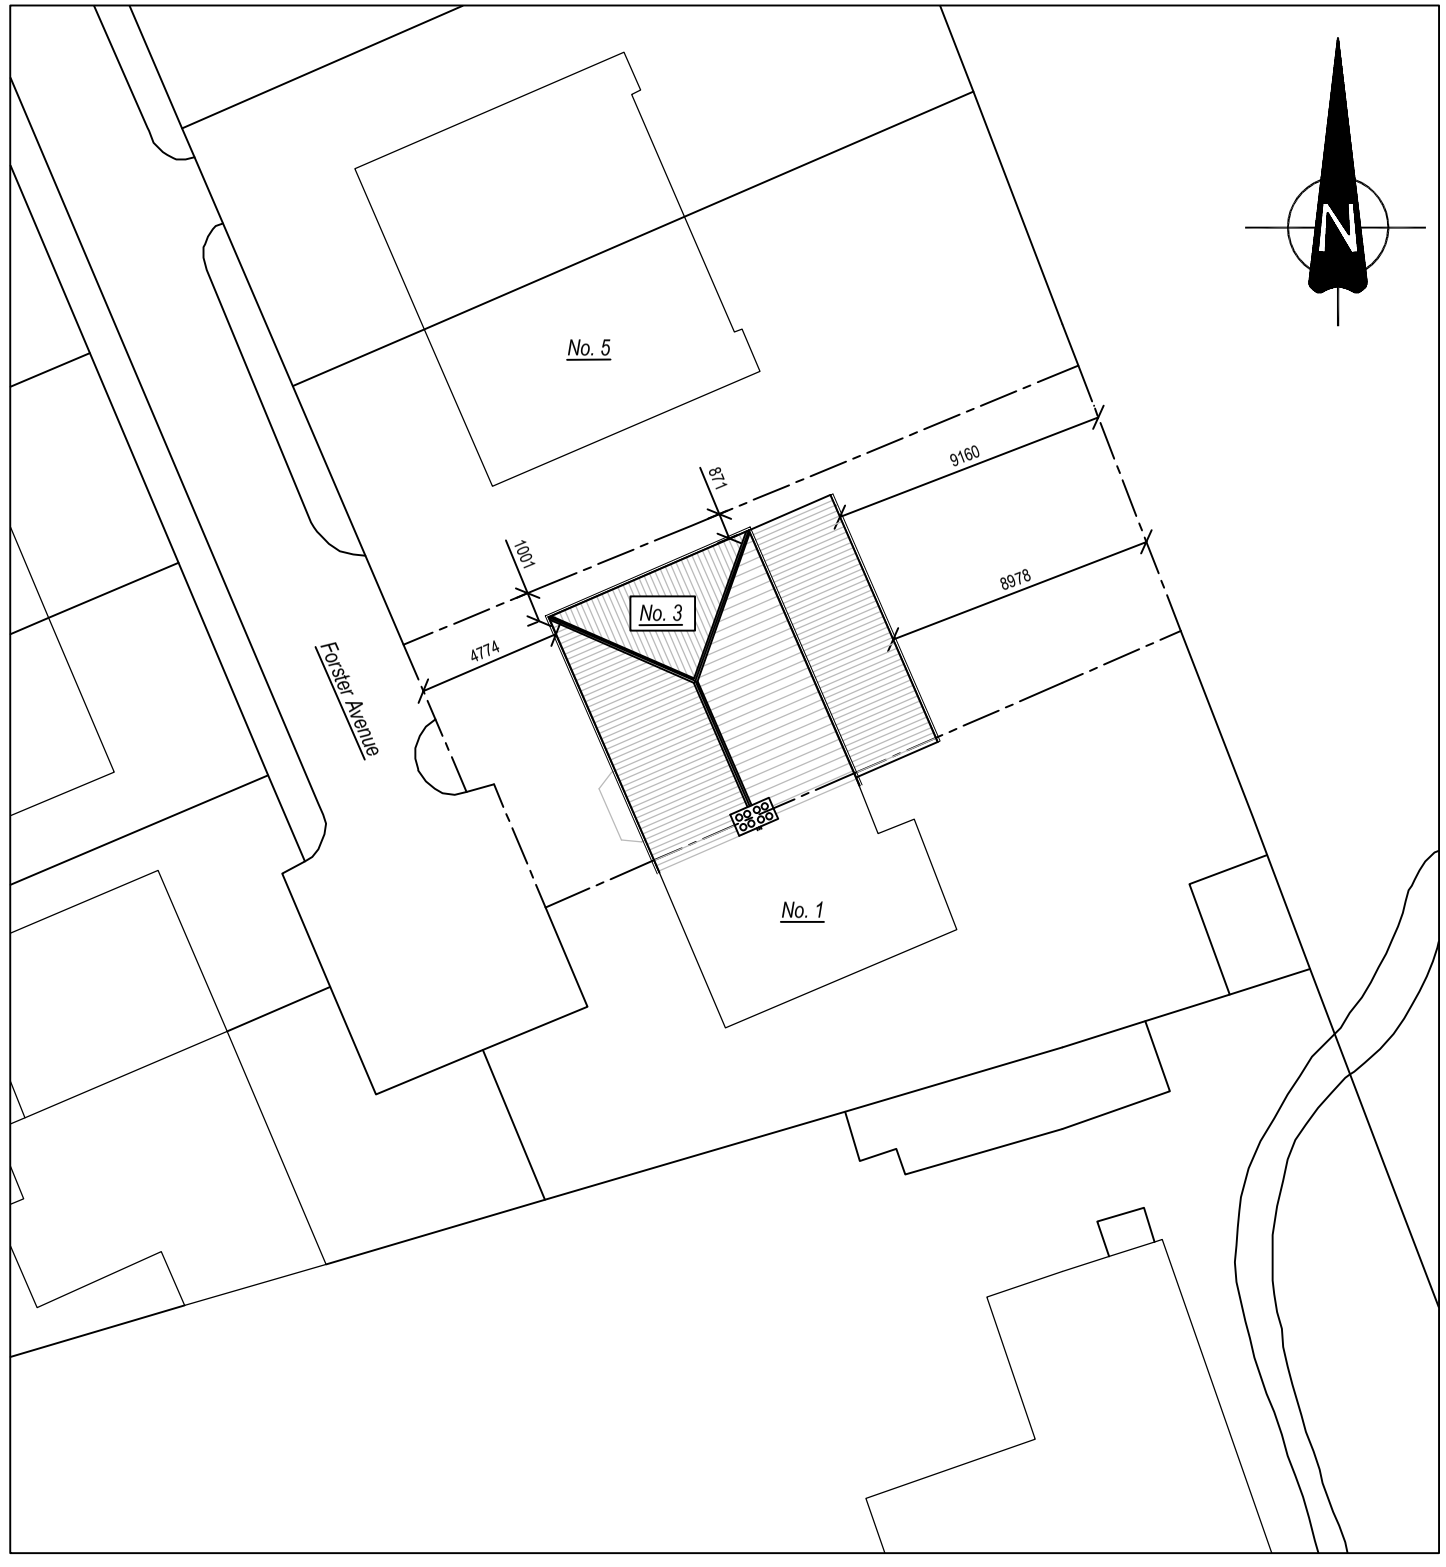

Proposed Site Plan
Scale 1:250

REV	DESCRIPTION	BY	CHK	DATE

DRAWING STATUS: Planning Application
All works subject to approval from the LAPD

CLIENT: MR & MRS CAMPBELL

PROJECT: 3 FORSTER AVENUE, SOUTH SHIELDS, NE34 6NL

DRAWING TITLE: EXISTING & PROPOSED SITE PLANS

SCALE:	DRAWN:	DATE:	CKD:	DATE:
AS SHOWN	S.T.	20.08.25	S.T.	20.08.25

PROJECT No:	DRAWING No:	REV:
TH-ENG25-272	TH-ENG25-272-03	-

Civil & Structural Engineering
Structural Surveys & Reports
Drawings & Calculations

E. enquiries@thehomeengineers.co.uk
www.thehomeengineers.co.uk

THE HOME ENGINEERS

Newcastle Office
Unit 16, The Stottie Shed, Bakers Yard,
Christon Road, Gosforth,
Newcastle Upon Tyne, NE3 1XD
T. (0191) 477 6677

Morpeth Office
7A Oldgate, Morpeth,
Northumberland,
NE61 1PY
T. (01670) 505 064

© THE HOME ENGINEERS

© The Home Engineers (NE) Ltd