
This drawing is copyright.
It is sent to you in confidence and must not be reproduced or disclosed to third parties without our prior permission.
Do not scale from this drawing.
This drawing is to be read in conjunction with all relevant consultants, specialist manufacturers drawings and specifications.
Any discrepancies in dimensions or details on or between these drawings should be drawn to our attention.
All dimensions are in millimeters unless noted otherwise.
Any surveyed information incorporated within this drawing cannot be guaranteed as accurate unless confirmed by fixed dimension.

REV	DESCRIPTION	BY	CHKD	DATE
P01	INITIAL ISSUE FOR COMMENT	EJ	RA	19.08.2025
P02	REVISED RED LINE BOUNDARY FOR COMMENT	EJ	RA	28.08.2025
P03	ISSUE FOR PLANNING	EJ	RA	04.09.2025

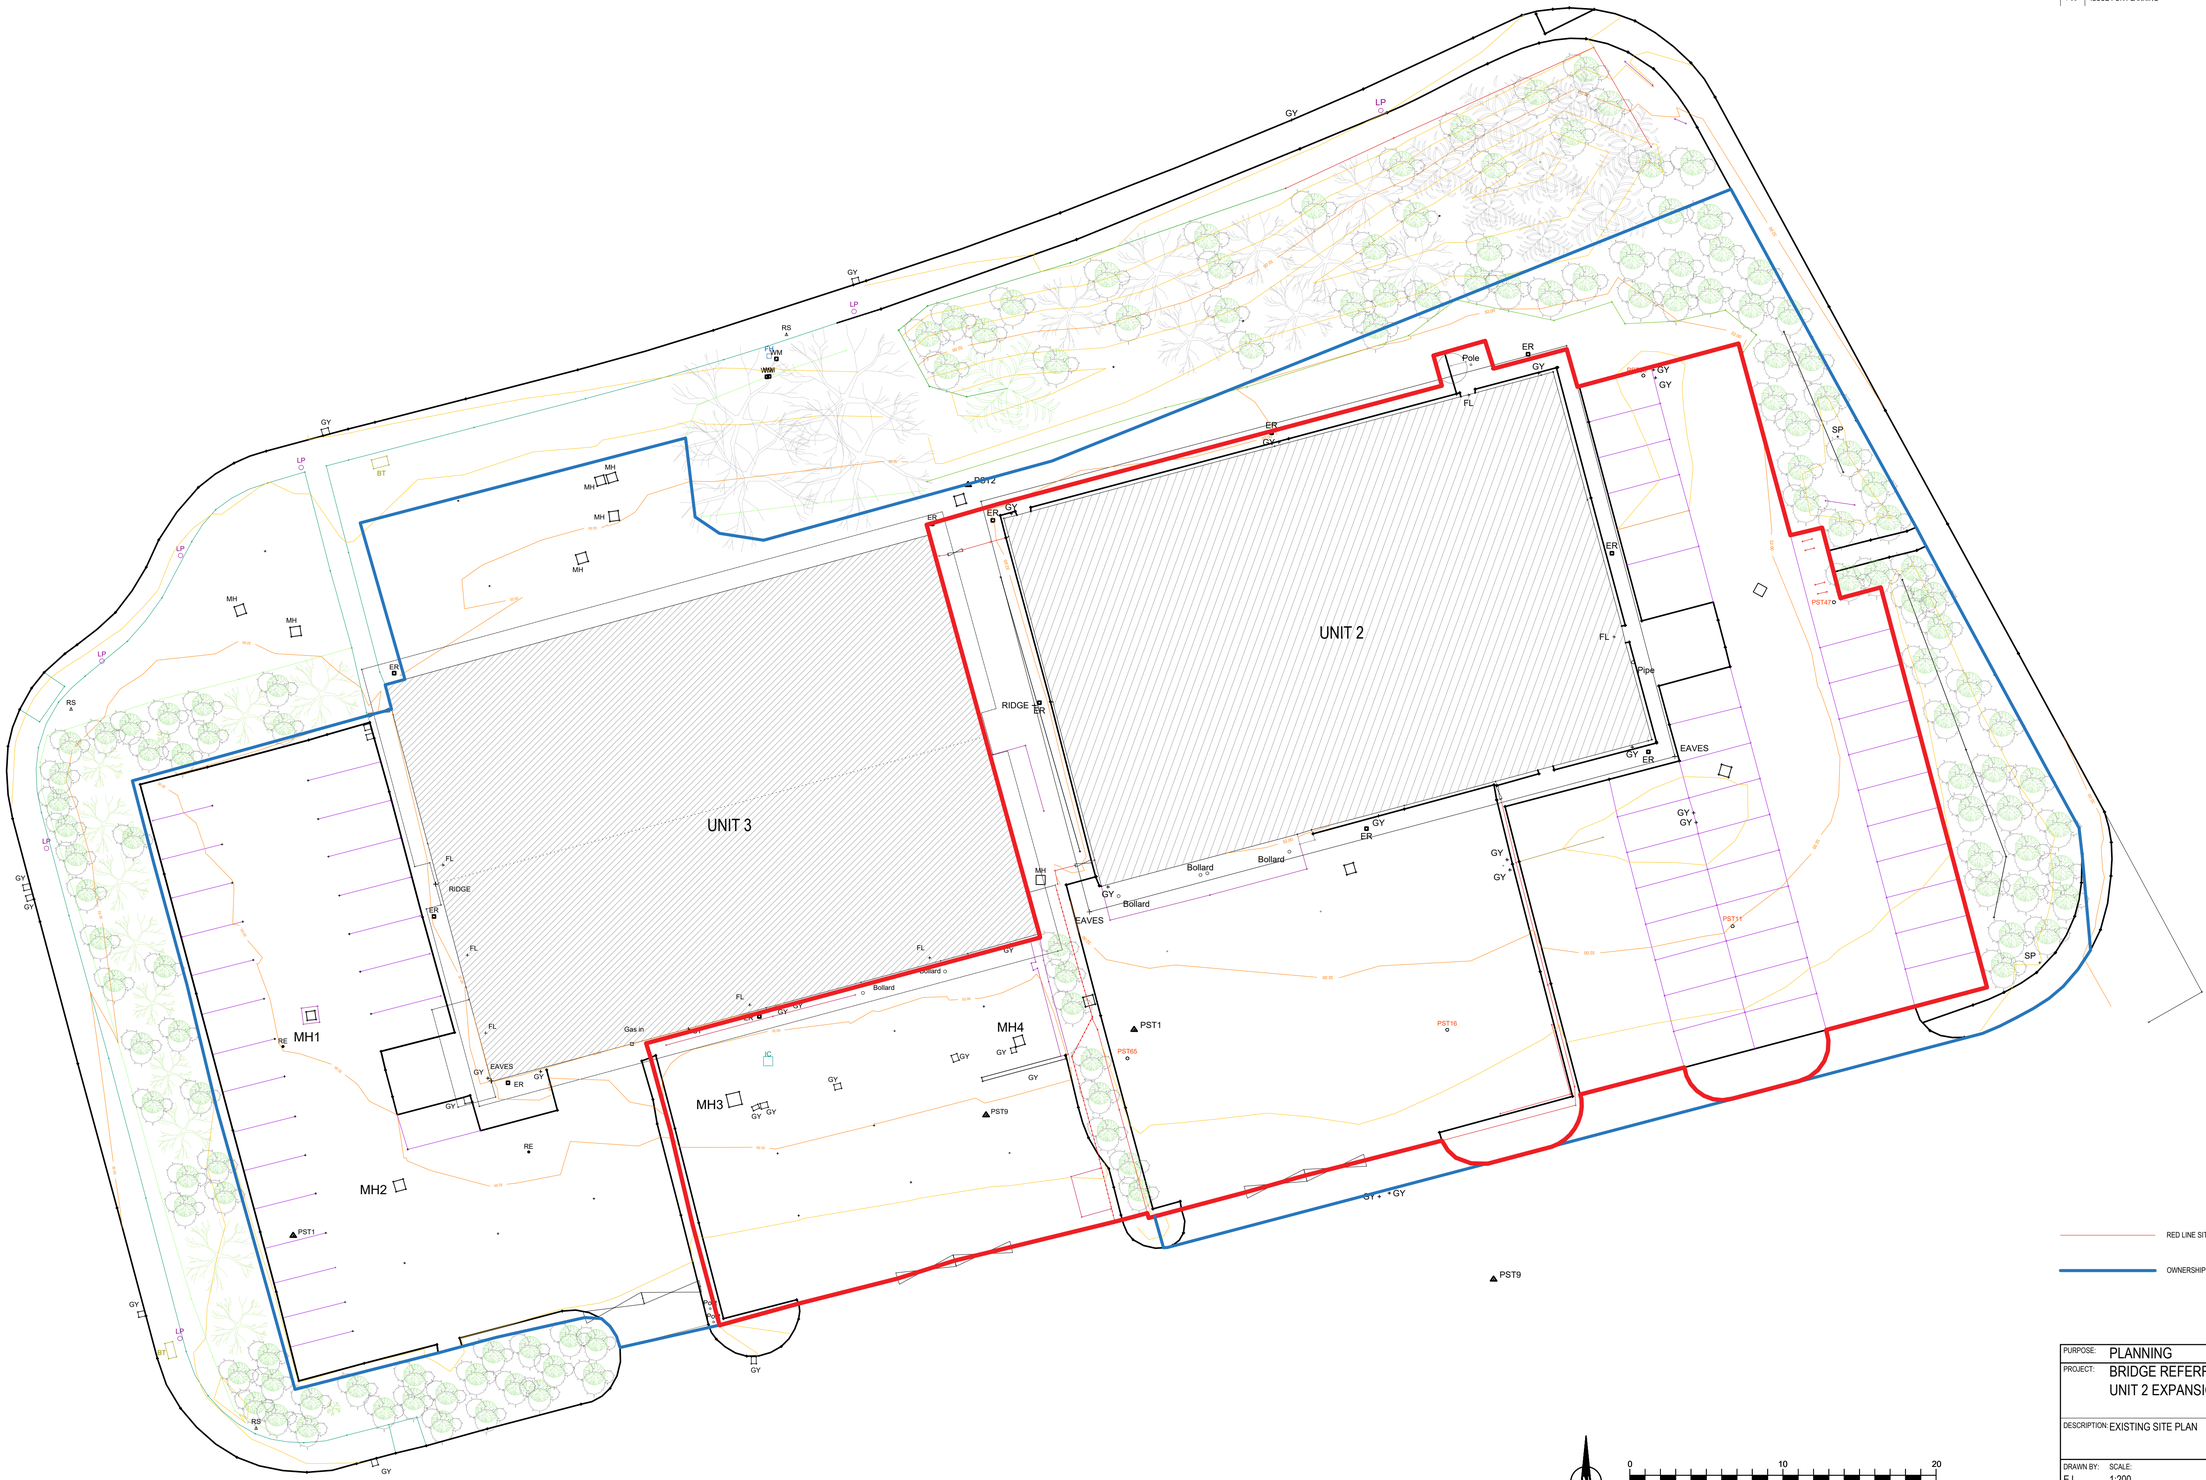

RED LINE SITE BOUNDARY

OWNERSHIP BOUNDARY

0 10 20

1:200 Scale Bar (m).

PURPOSE: PLANNING								
PROJECT: BRIDGE REFERRALS UNIT 2 EXPANSION								
DESCRIPTION: EXISTING SITE PLAN								
DRAWN BY: EJ	SCALE: 1:200			SHEET SIZE: A1			DATE: 19.08.2025	
PRO. NO: 25123	ORIG: HL	VOLUME: ZZ	LEVEL: ZZ	TYPE: DR	ROLE: A	NUMBER: 1001	SUITABILITY: S3	REV: P03

HOWARTH LITCHFIELD
Liddon House, Belmont Business Park, Durham. DH1 1TW.
Tele: (0191) 3849470 E: hlp@hlpuk.com www.howarthlitchfield.com

© Copyright and all intellectual property rights remain vested in Howarth Litchfield Partnership Limited