

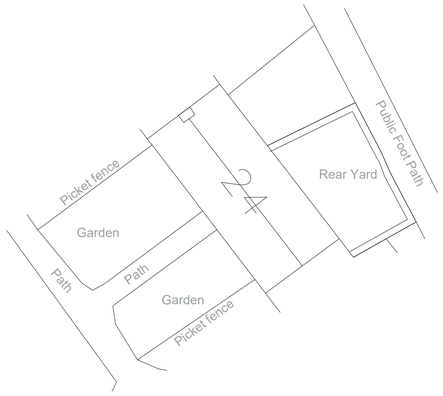



Existing Site Plan
Scale 1 : 100

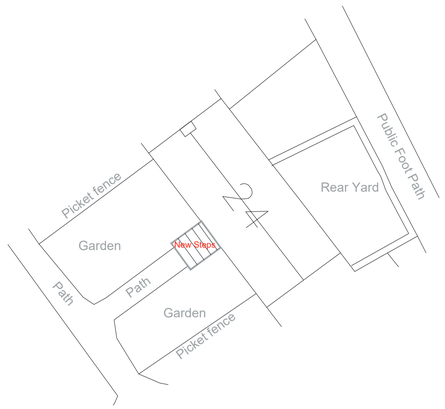


Proposed Site Plan
Scale 1 : 100

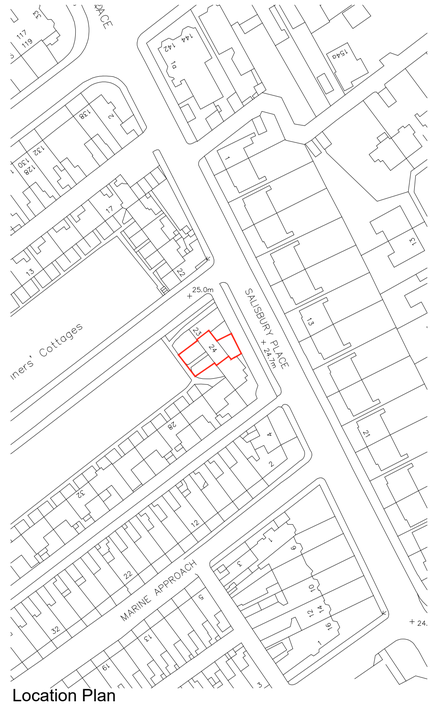


Location Plan
Scale 1 : 500

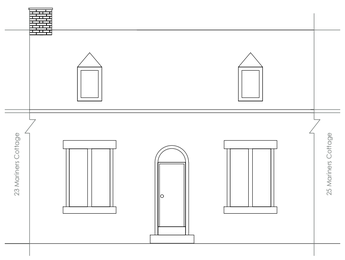


Existing Front Elevation
Scale 1 : 100

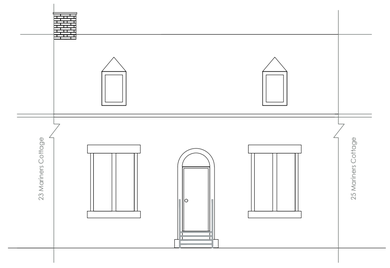

Proposed Front Elevation
Scale 1 : 100

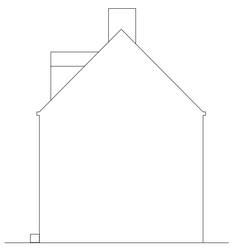

Existing Side Elevation
Scale 1 : 100

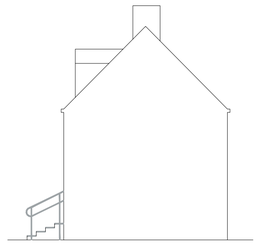

Proposed Side Elevation
Scale 1 : 100

New Steps to Front Door
- New Metal Steps. 4 Steps. Mesh treads, Colour: Green.

Ordnance Survey data has been reproduced from 1/1250 Ordnance Survey maps with the permission of The Controller of H.M. Stationery Office.
Crown copyright reserved.
Licence No. 100019570

Rev	Date	Description	Chkd

South Tyneside Council
Economic Regeneration

David Cramond - Corporate Director
Gordon House, Gordon Street, South Shields, Tyne & Wear, NE33 4JP
Telephone: (0191) 427 1717 Fax: (0191) 455 7770

Project
Adult Soical Care Adaptation
24 Mariners Cottage
South Shields. NE33 2NG

Drawing Title
Propo Steps to Front Door
Existinng / Proposed
Plans & Elevations
Location Plan

Drawn by	DC	Date	30/08/2025
Checked by	XX	Date	--/--/--
Scale	as shown	Size	A1

Project Code	Drawing Number
AD ~~~~	L(2-) 01