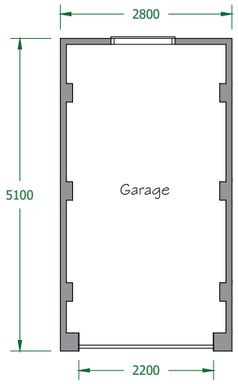

EXISTING LAYOUT

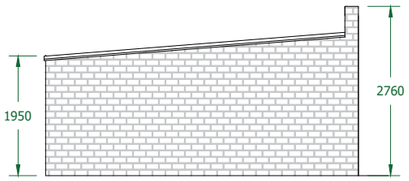

EXISTING SIDE ELEVATION

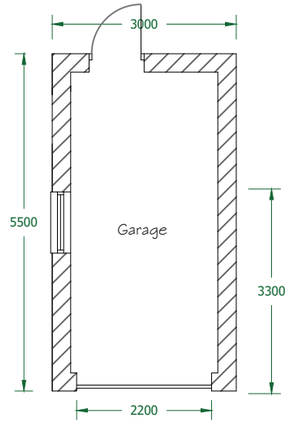

PROPOSED LAYOUT

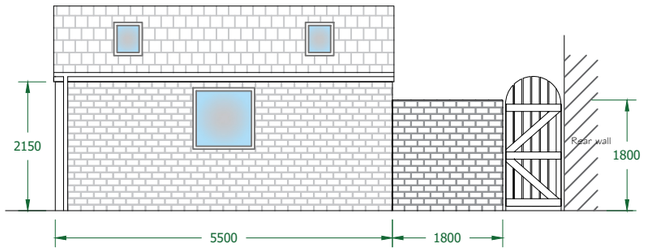

PROPOSED SIDE ELEVATION

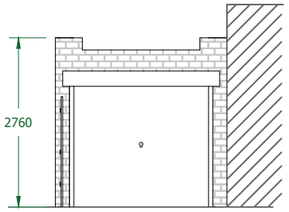

EXISTING FRONT ELEVATION

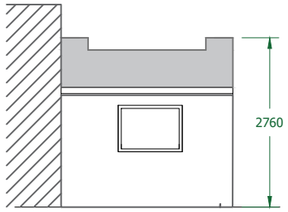

EXISTING REAR ELEVATION

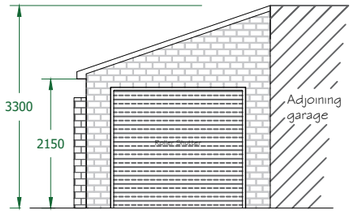

PROPOSED FRONT ELEVATION

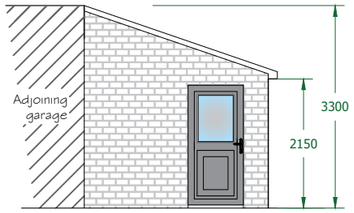

PROPOSED REAR ELEVATION

Proposed Garage Layout

Name and Address

22 Fairholme Avenue
South Shields

Drawing Title

Proposed Layouts and Elevations

Project	Sheet
22 Fairholme Avenue	1 of 2
Date: October 2025	Drawing Number: 22FHA/CEDS/01
Scale: 1:100	