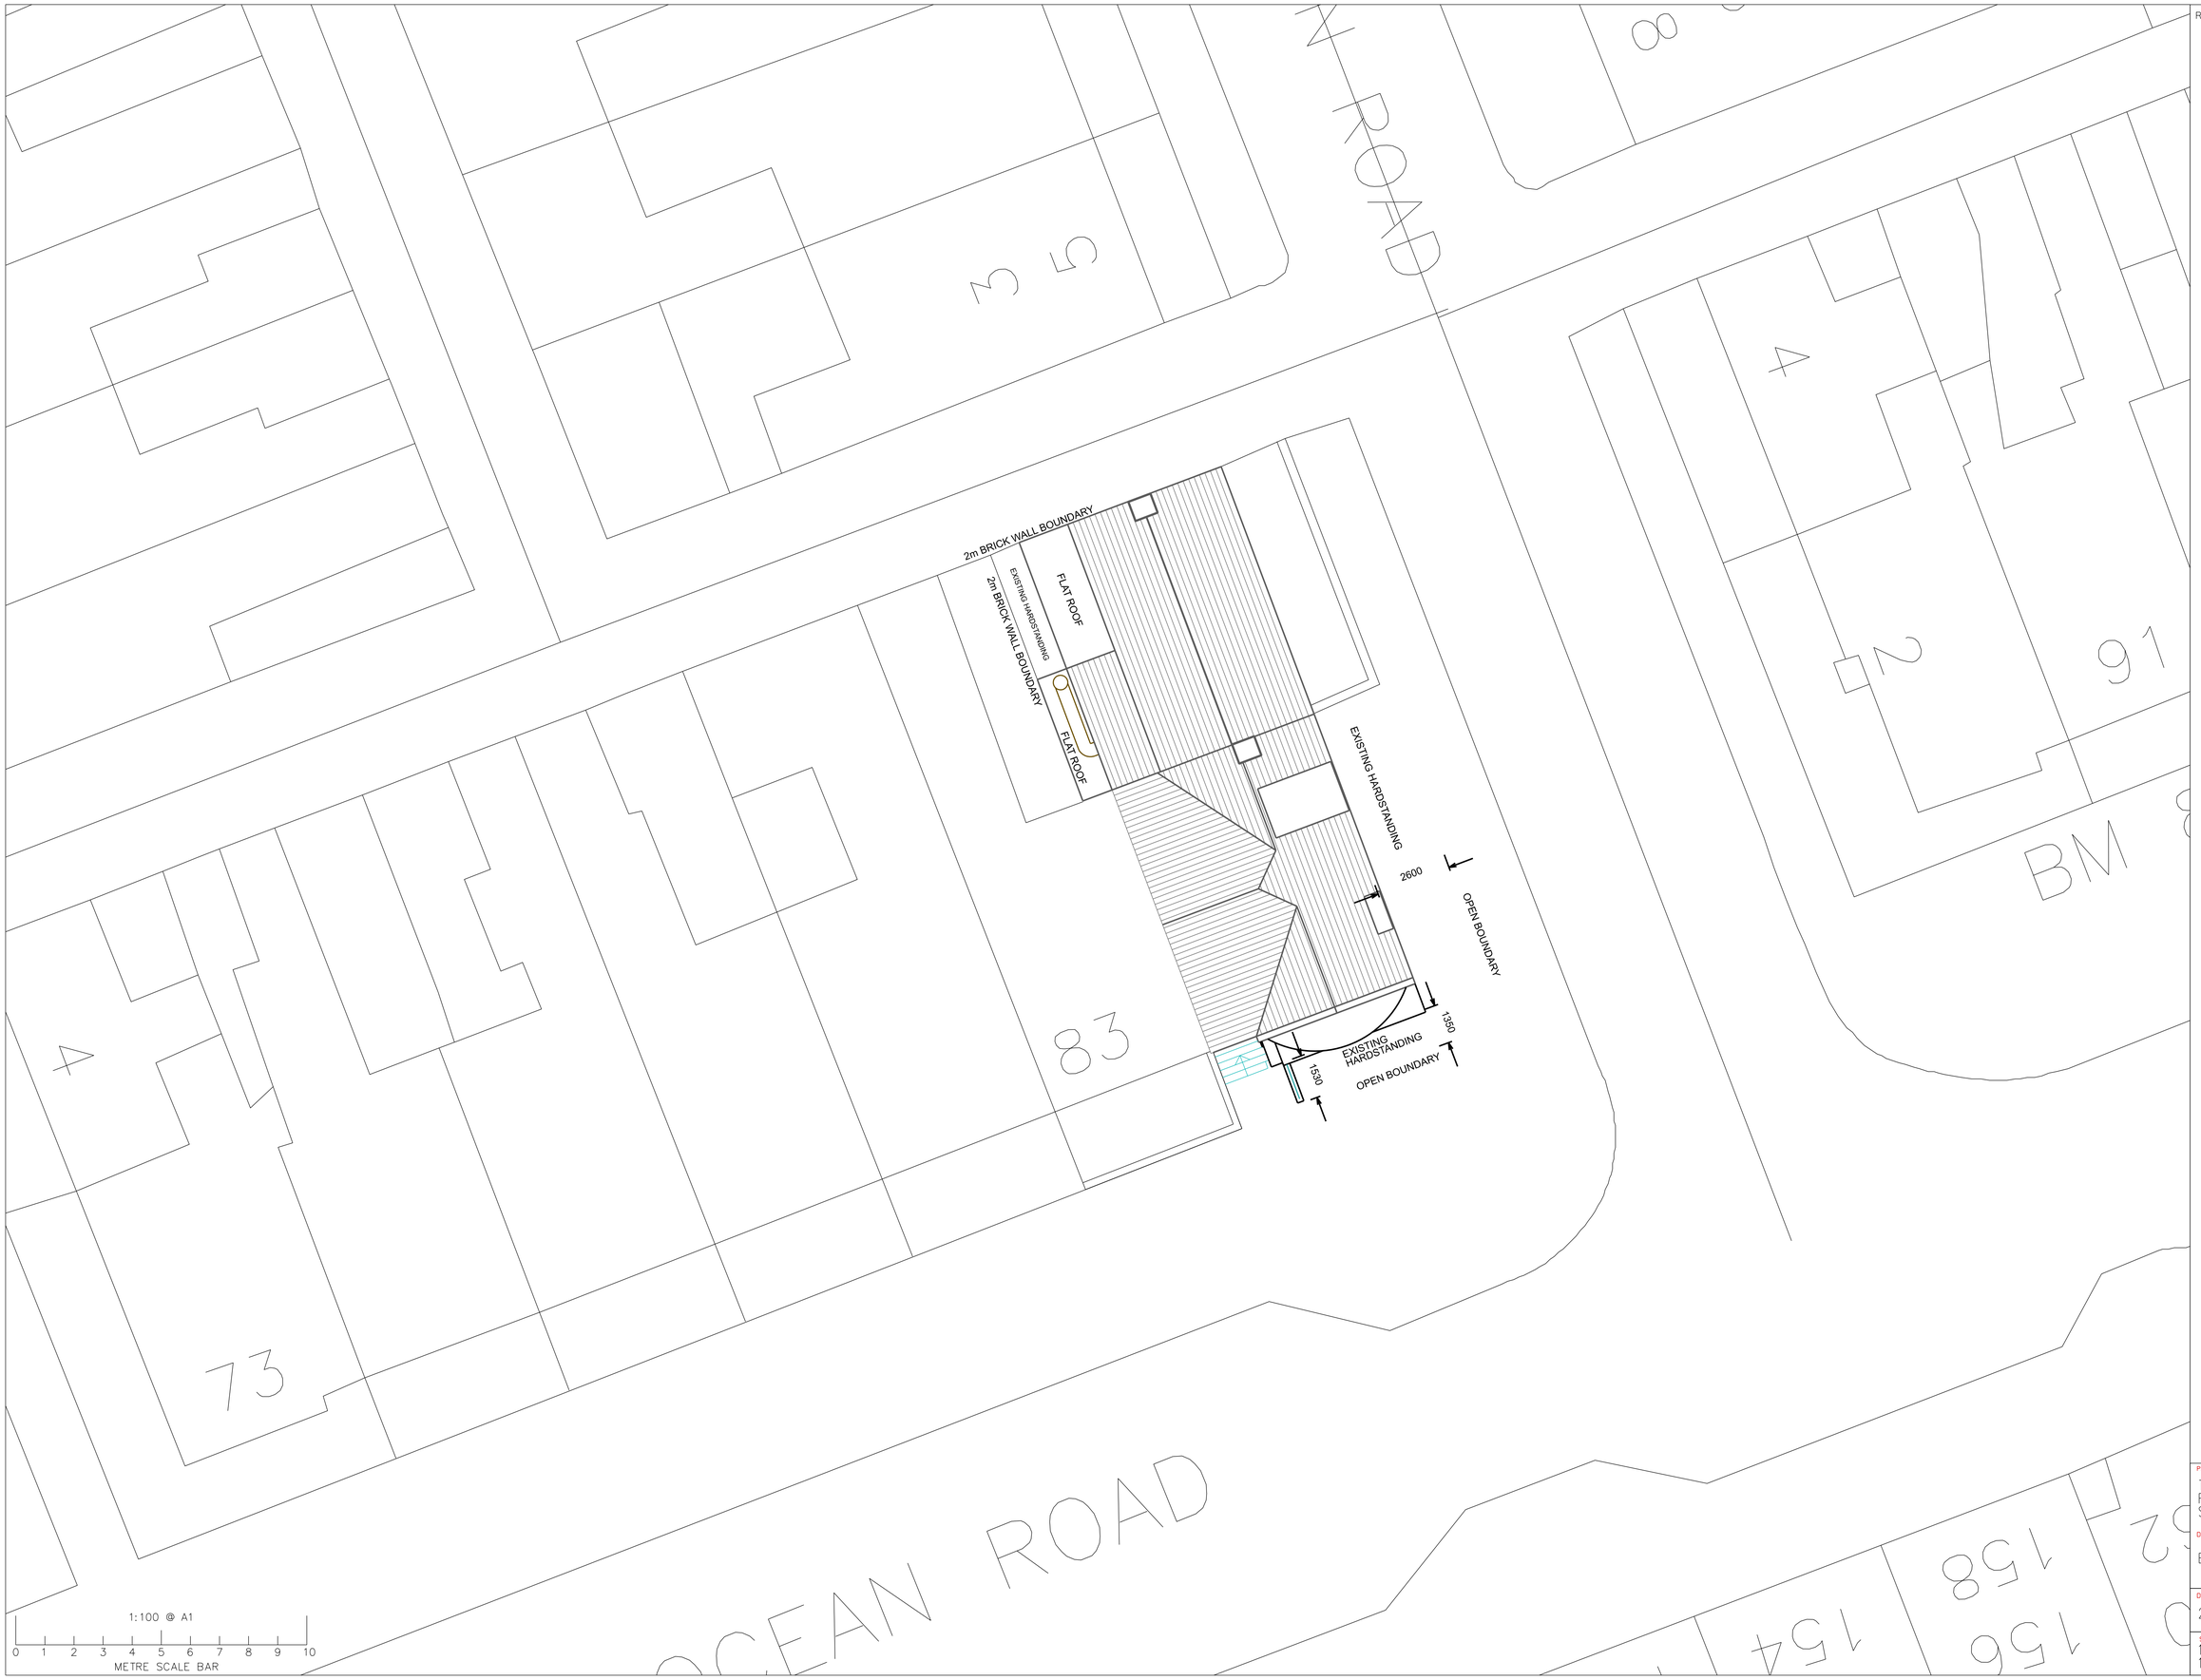

REVISION DATE / DESCRIPTION

PROJECT NAME

TAKEAWAY TO CAFE AT
ROYAL CHINA, 87 OCEAN ROAD,
SOUTH SHIELDS, NE33 2JJ

DRAWING TITLE

EXISTING SITE PLAN

DATE	DWG NO.
20-08-24	C-01
SCALE 1:100 @ A1 1:200 @ A3	REV