
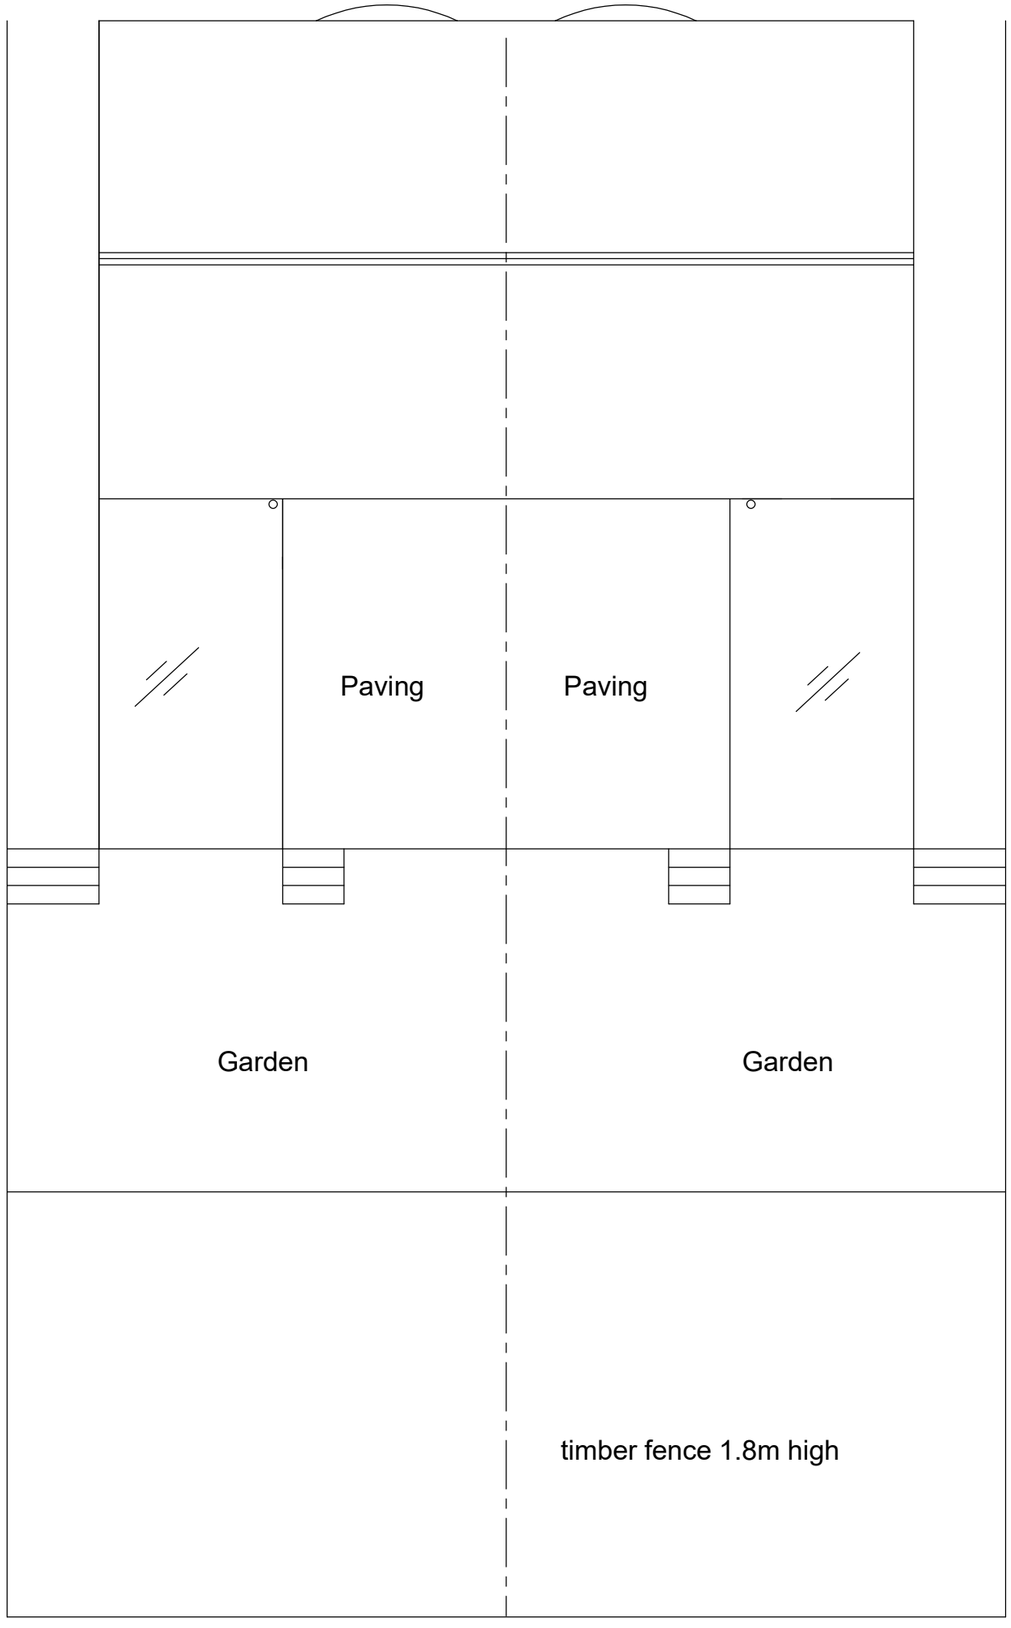



Existing Site and Roof Plan 26 and 28 Scale 1:100

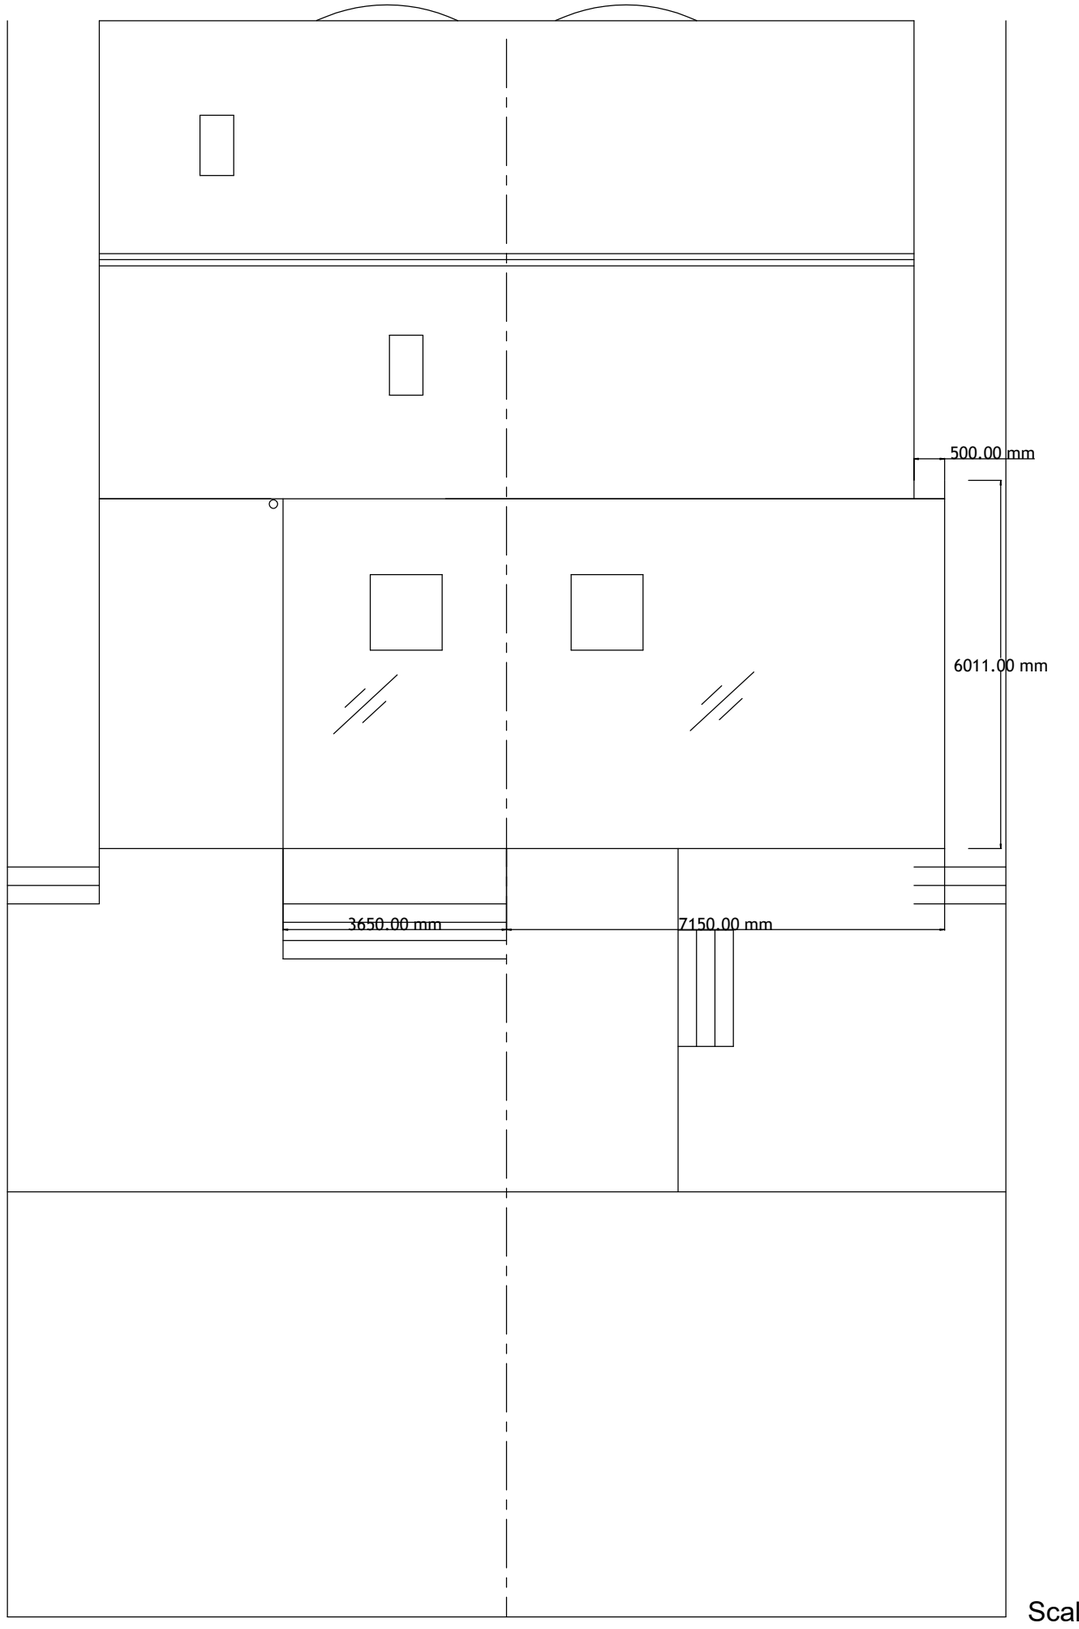


Proposed Site and Roof Plan 26 and 28 Scale 1:100

Scale bar

0m 1m 2m 3m 4m