


EXISTING ROOF PLAN 1:100

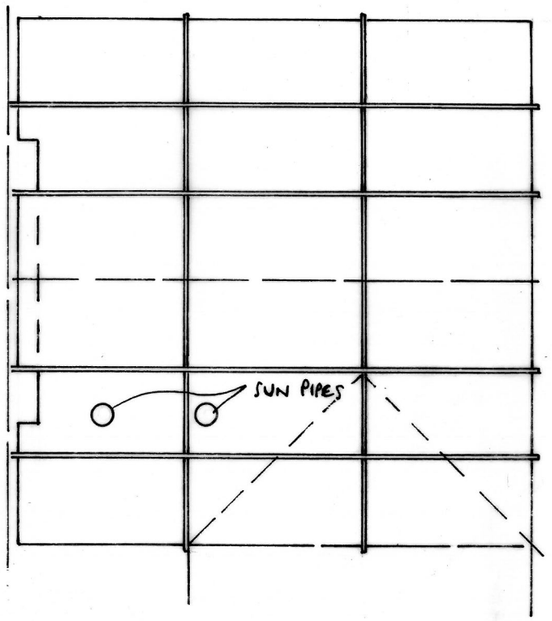


PROPOSED FIRST FLOOR PLAN 1:50

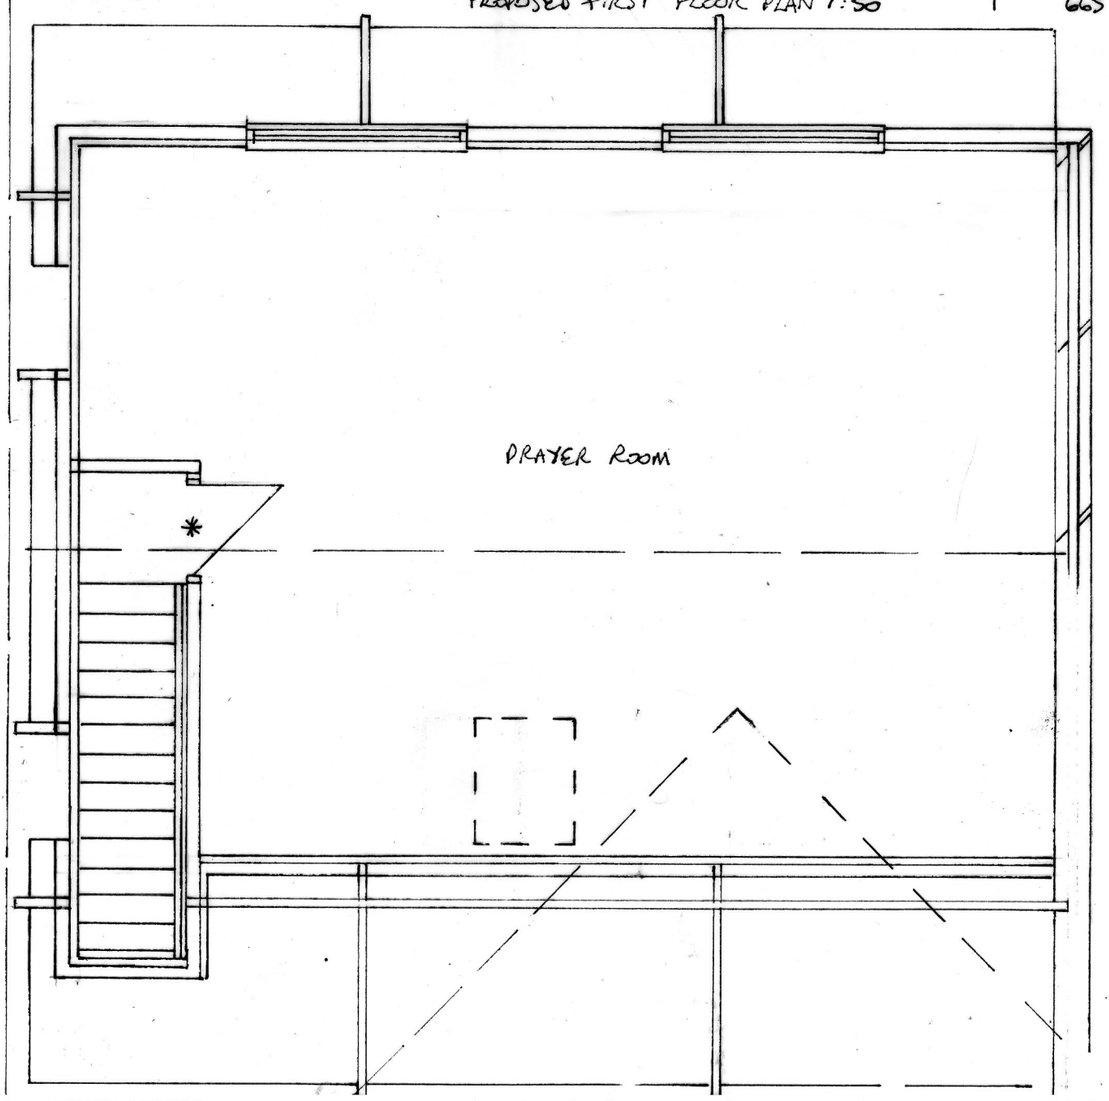


PROPOSED GROUND FLOOR PLAN 1:50

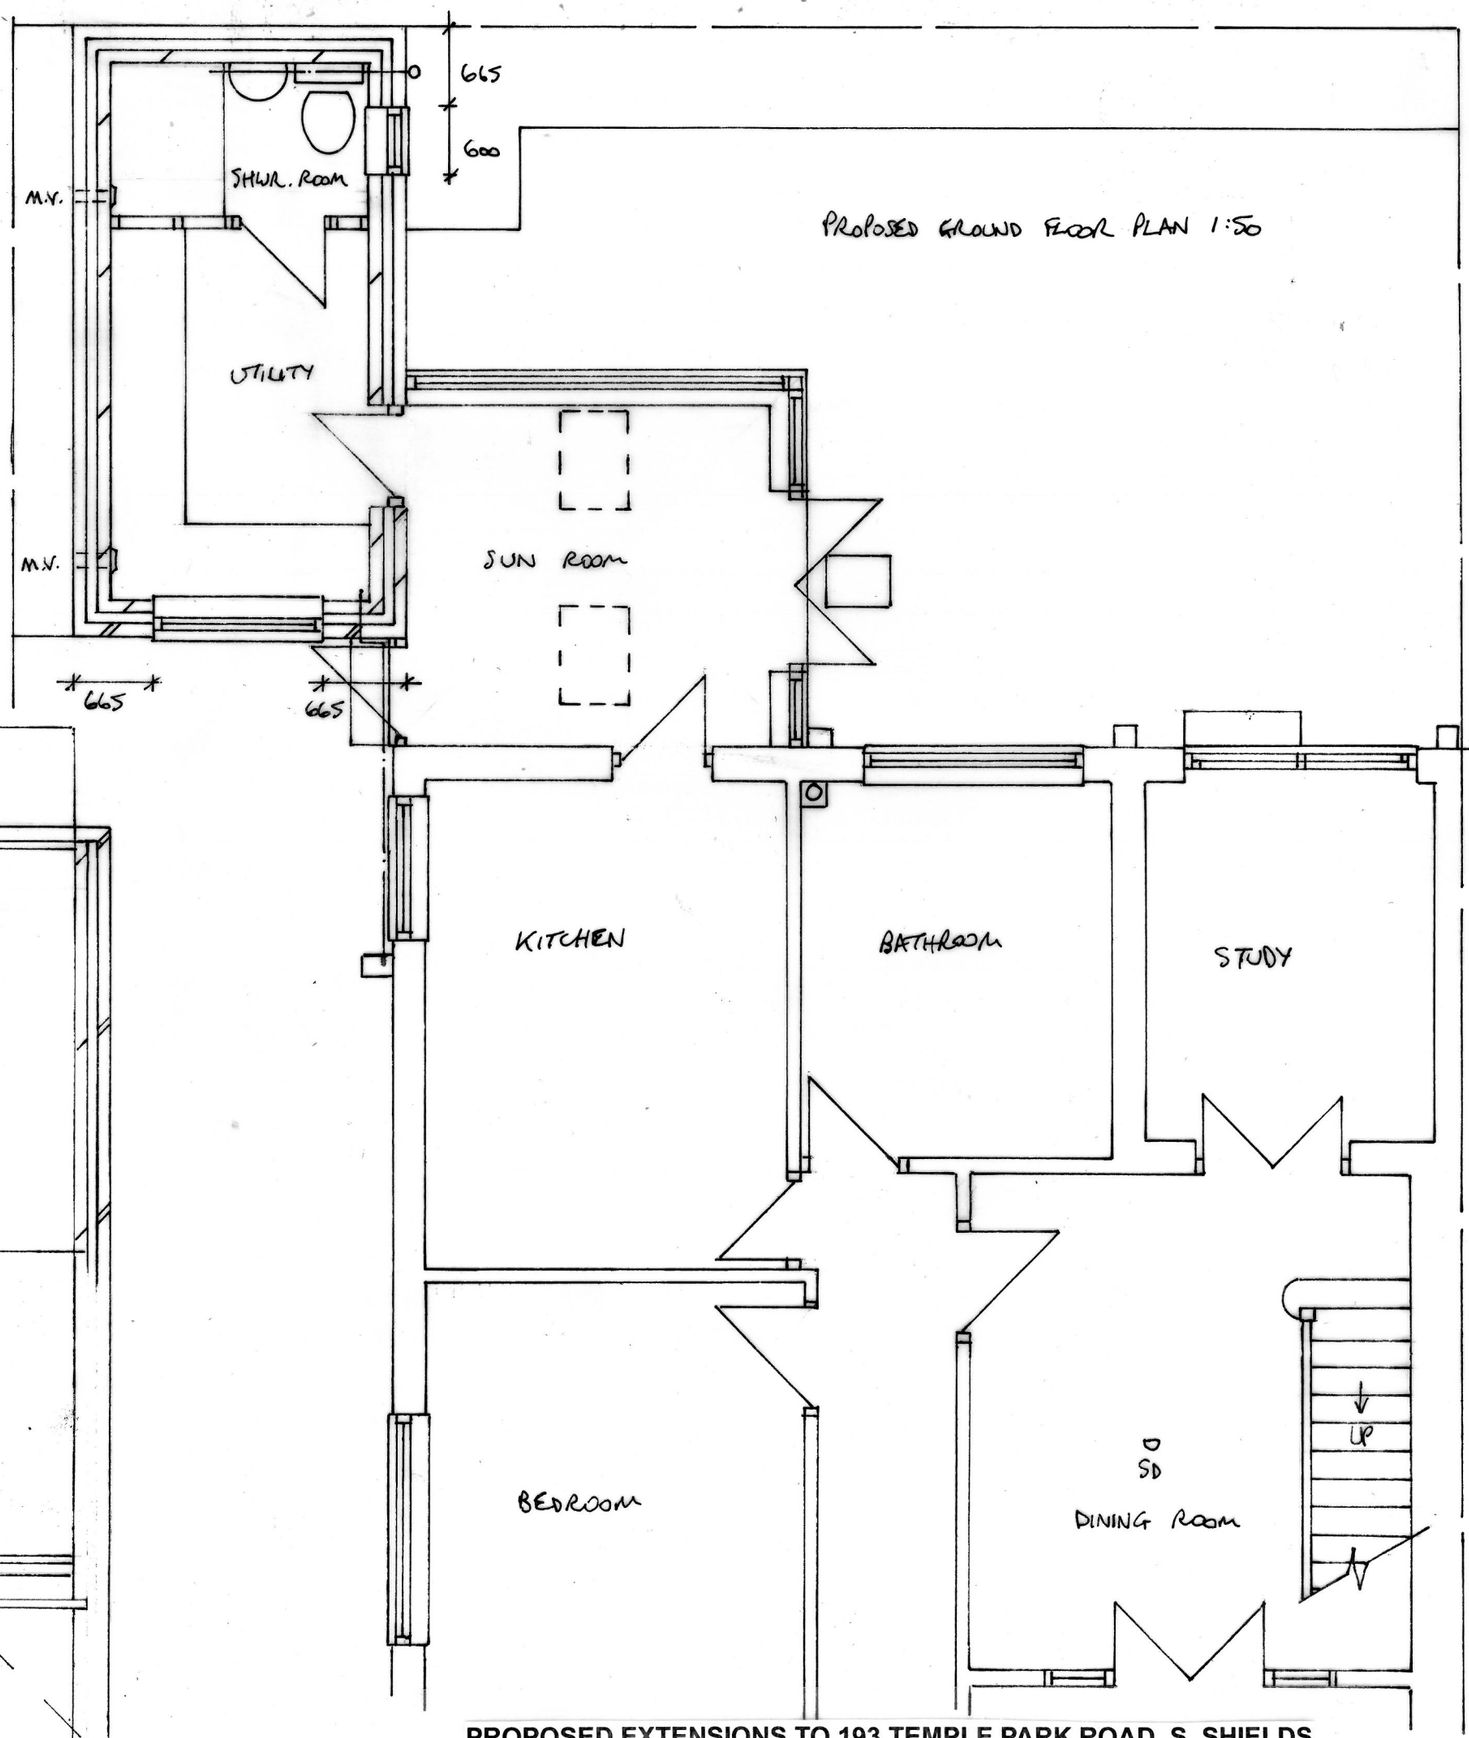


**PROPOSED EXTENSIONS TO 193 TEMPLE PARK ROAD, S. SHIELDS**
**FOR MR. & MRS. SINGH** **DRG NO 1**