

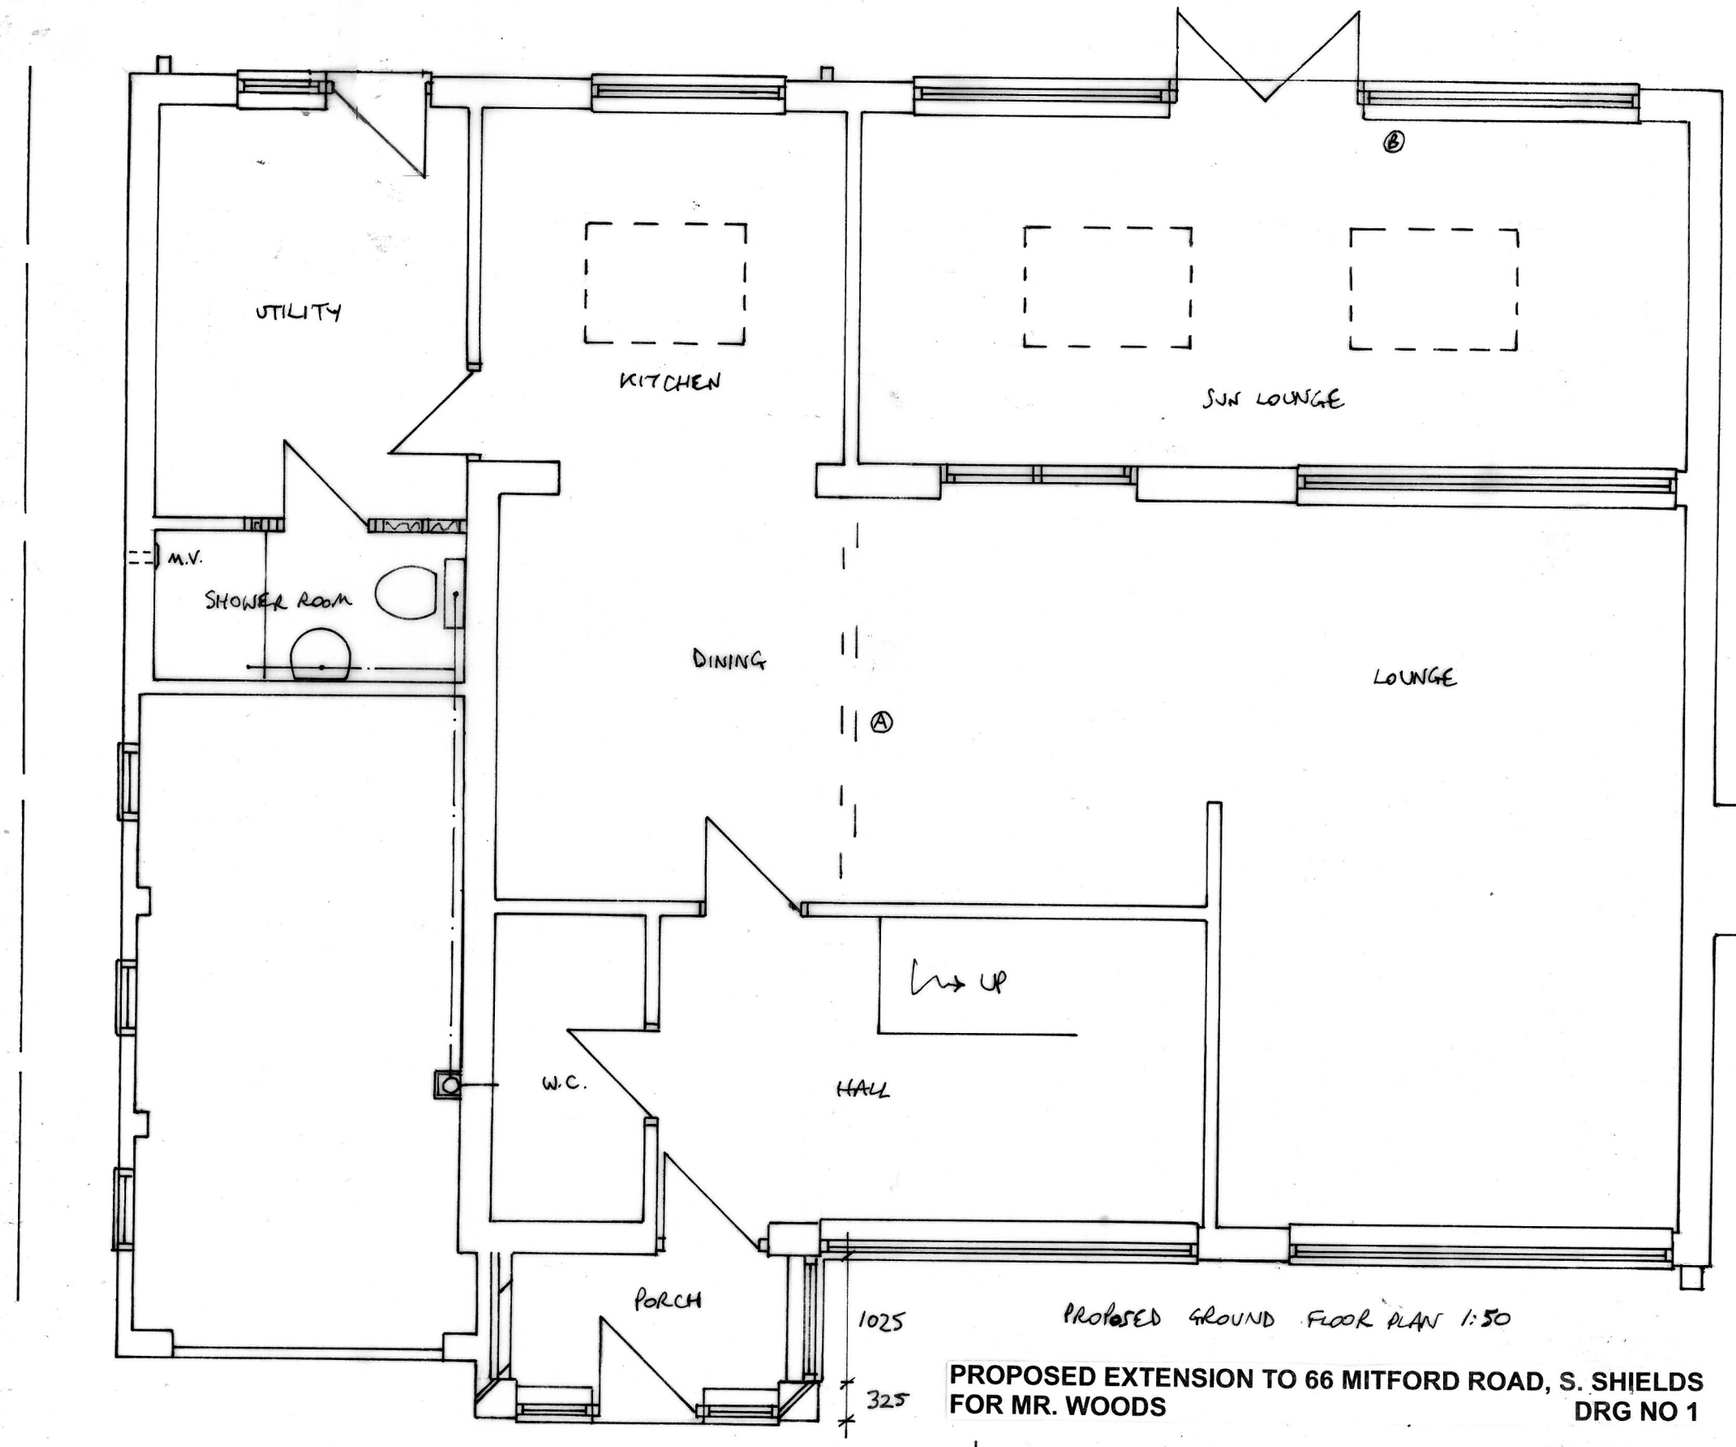



PROPOSED GROUND FLOOR PLAN 1:50

PROPOSED EXTENSION TO 66 MITFORD ROAD, S. SHIELDS
FOR MR. WOODS **DRG NO 1**

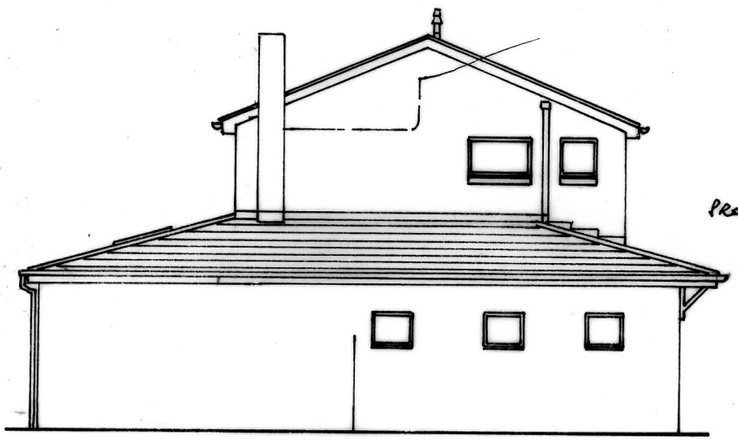


PROPOSED SIDES
1:100

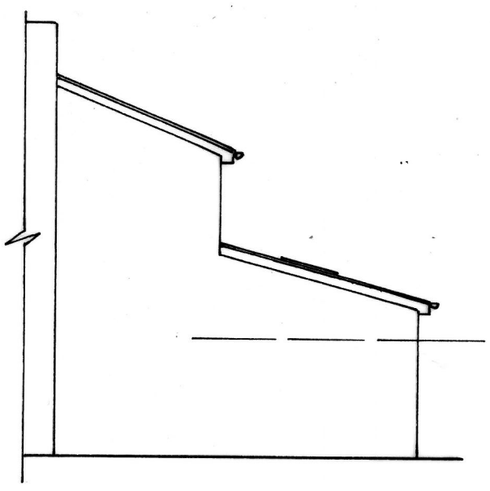

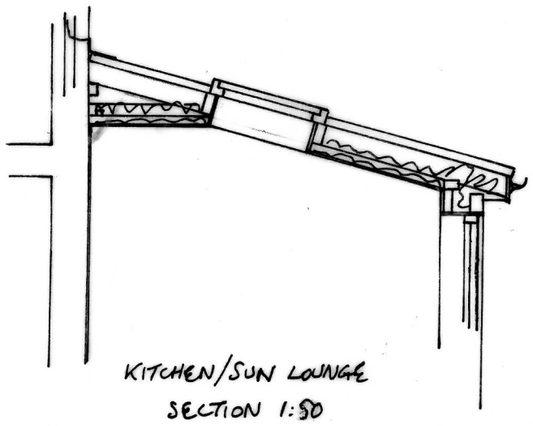

KITCHEN/SUN LOUNGE
SECTION 1:50

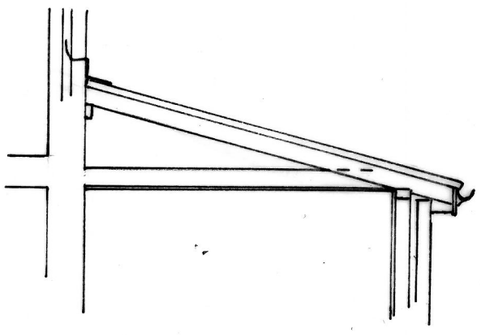

UTILITY/SHOWER ROOM
SECTION 1:50