



EXISTING SIDE 1:100

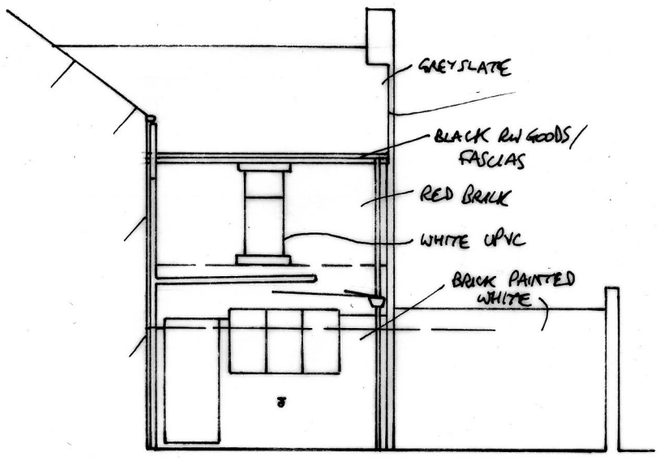

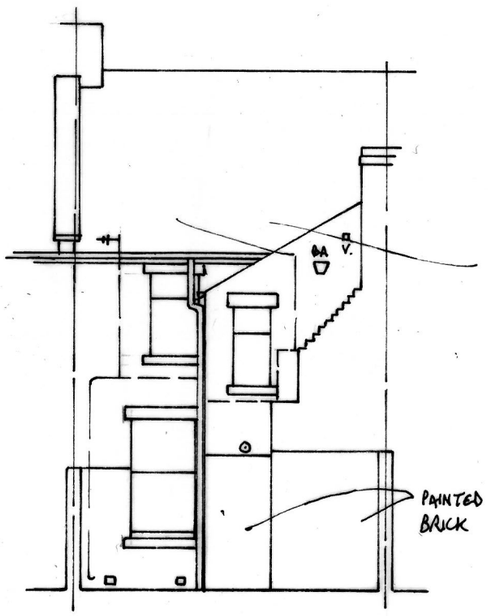


EXISTING REAR 1:100

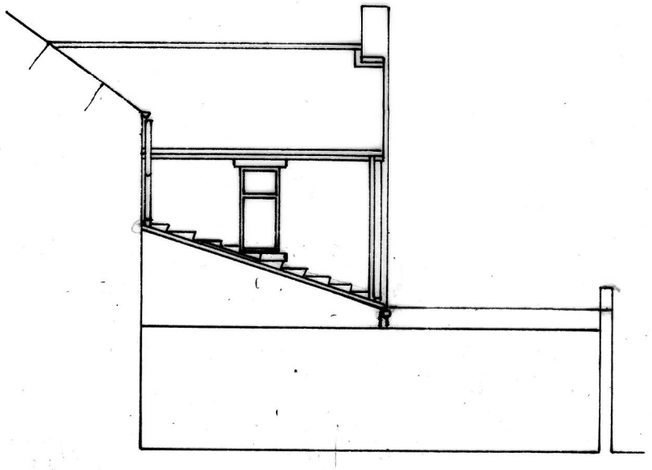

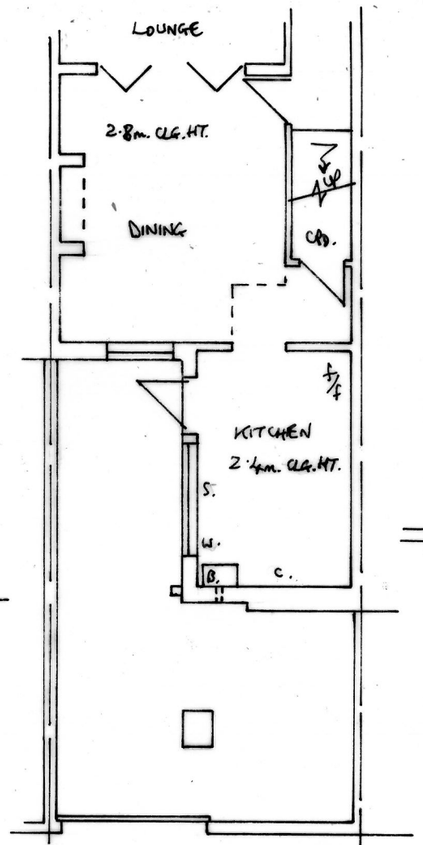


EXISTING GROUND FLOOR PLAN 1:100

SLATE ROOF, BLACK RW GOODS/FASCIAS, RED BRICKS, WHITE UPVC FRAMES, ETC. TO MATCH EXISTING AS CLOSELY AS POSSIBLE.

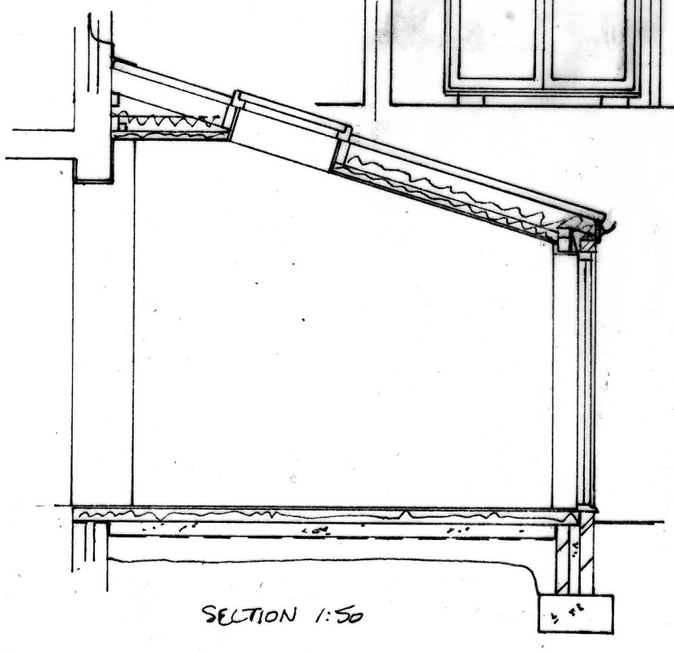


SECTION 1:50

PROPOSED REAR 1:50

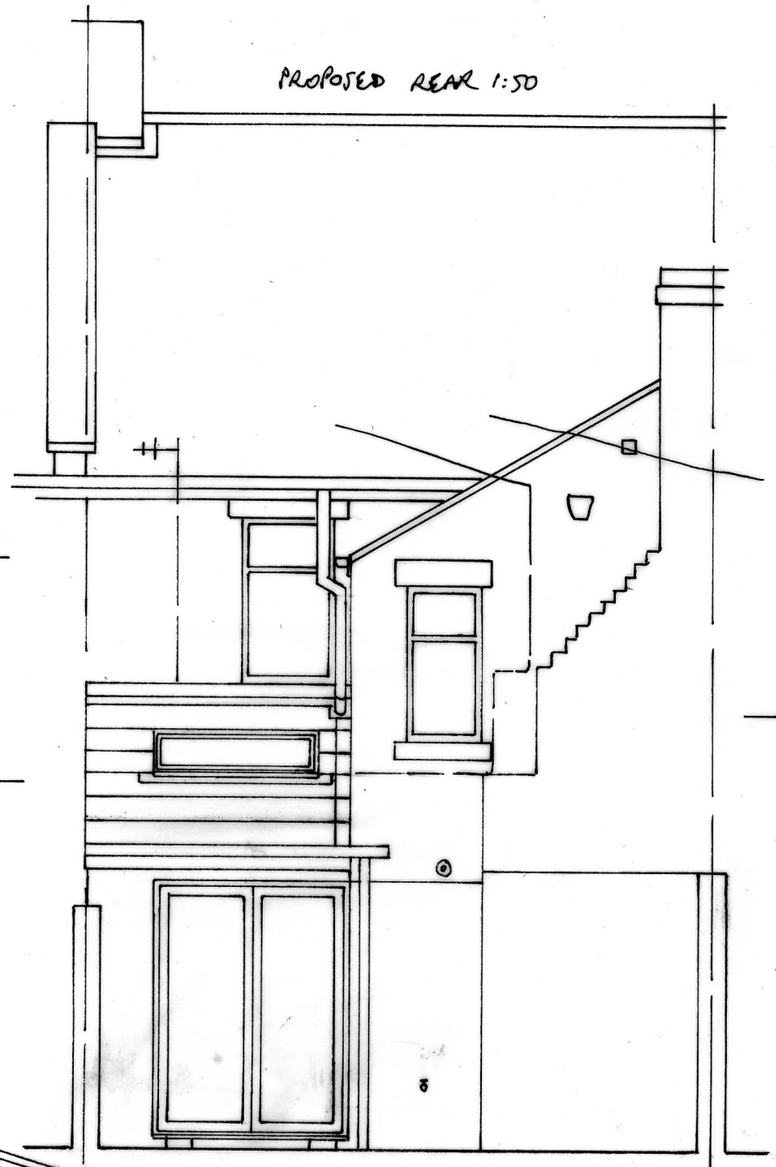

PROPOSED GROUND FLOOR PLAN 1:50

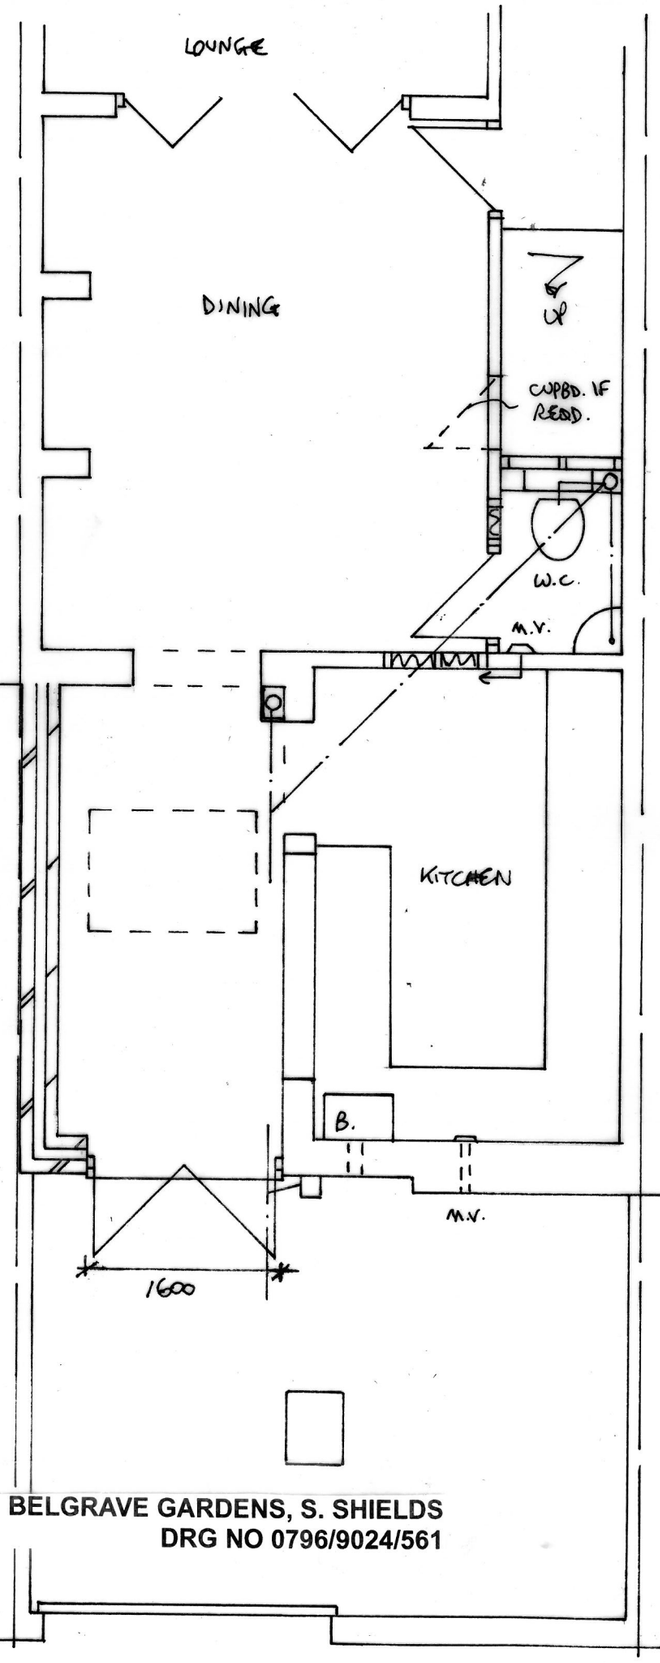

PROPOSED EXTENSION TO 11 BELGRAVE GARDENS, S. SHIELDS
FOR MR. HALLING
DRG NO 0796/9024/561