




GROUND FLOOR

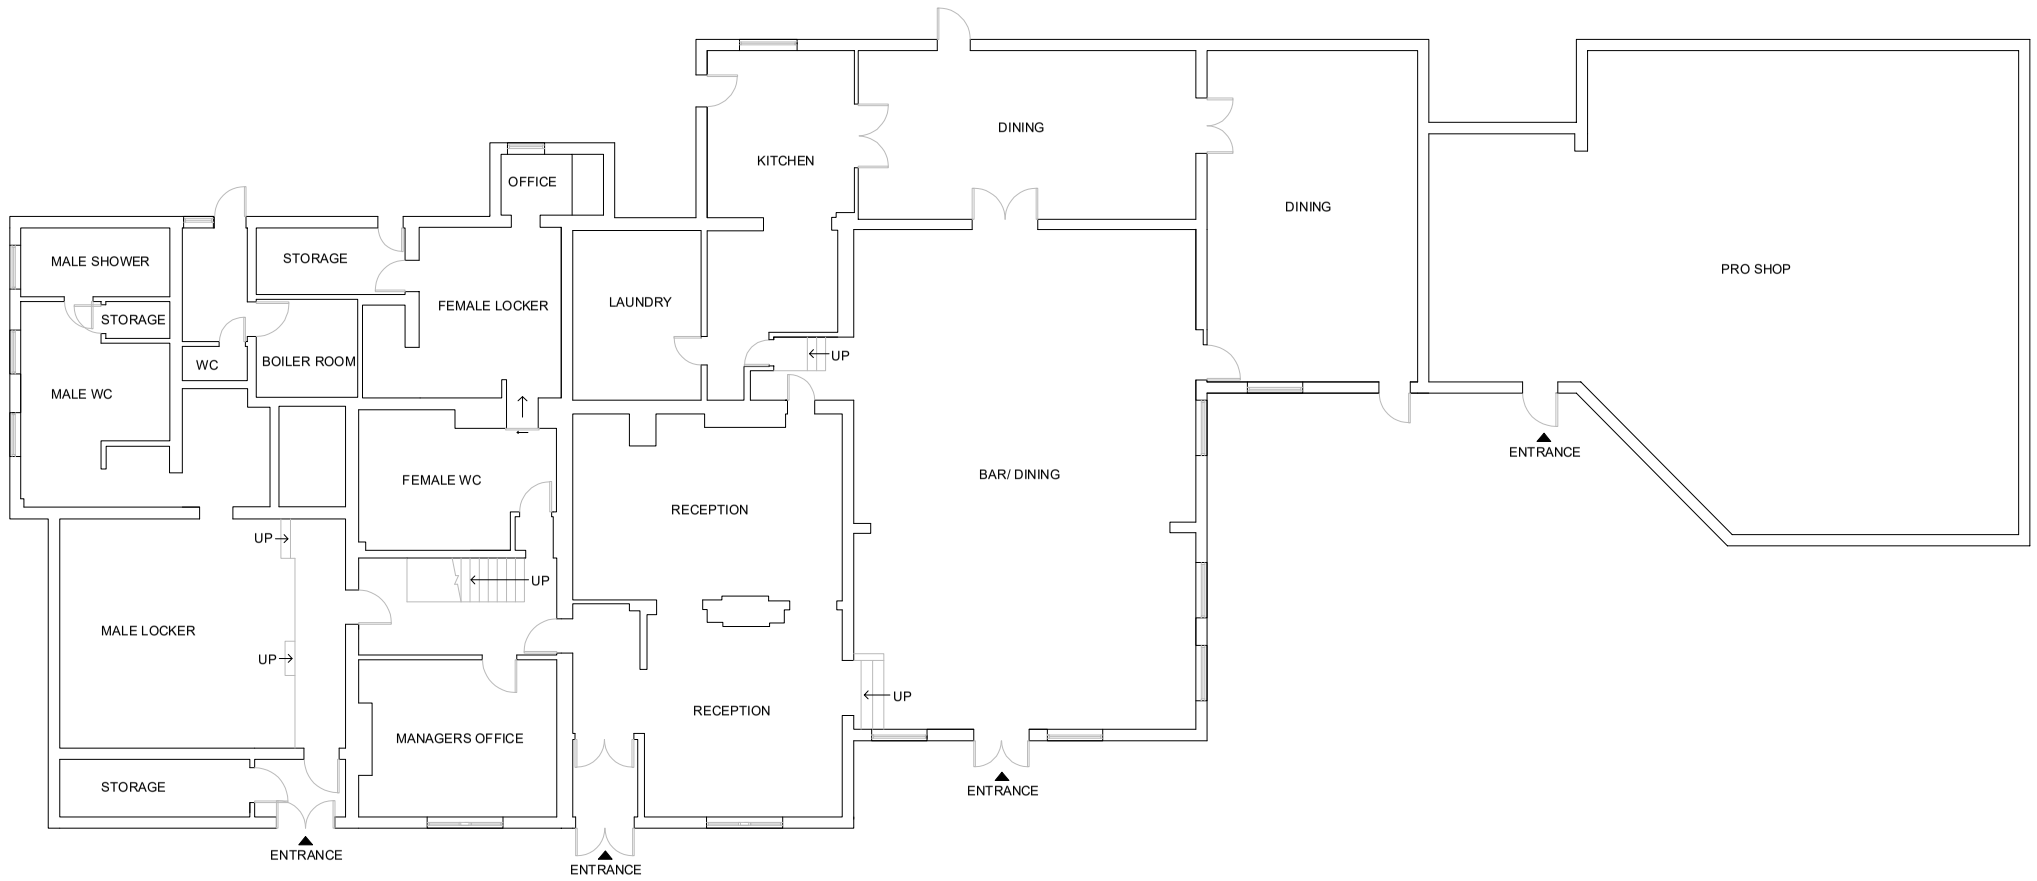

FIRST FLOOR

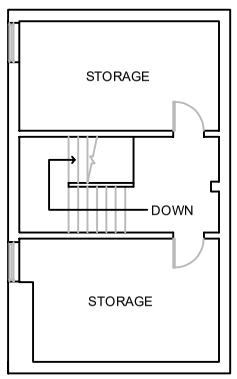

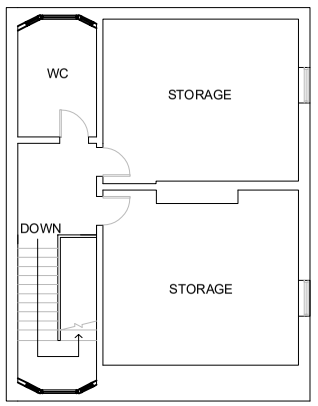

SECOND FLOOR

SPC
SIMPSONPROPERTYCONSULTANTS

CLIENT
BOLDON GOLF CLUB

PROJECT
BOLDON GOLF CLUB, DIP LANE, EAST BOLDON, NE36 0PQ

STAGE
PLANNING

DRAWING
EXISTING GROUND, FIRST & SECOND FLOOR PLANS

PROJECT NUMBER	SCALES
SPC/ –	1:100 @ A3
DRAWING NUMBER	DATE
001	OCTOBER 2025
DRAWN BY	CHECKED BY
LS	MS
REVISION	NORTH

REVISION	DATE AND DESCRIPTION

NOT TO BE SCALED – ALL DIMENSIONS TO BE CHECKED ON SITE