

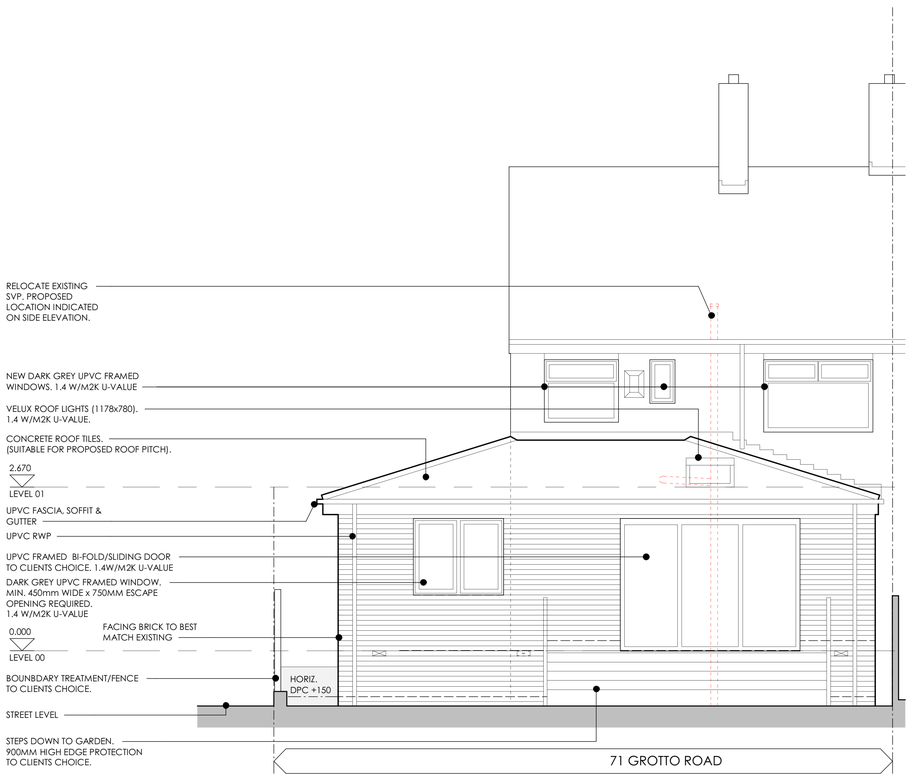


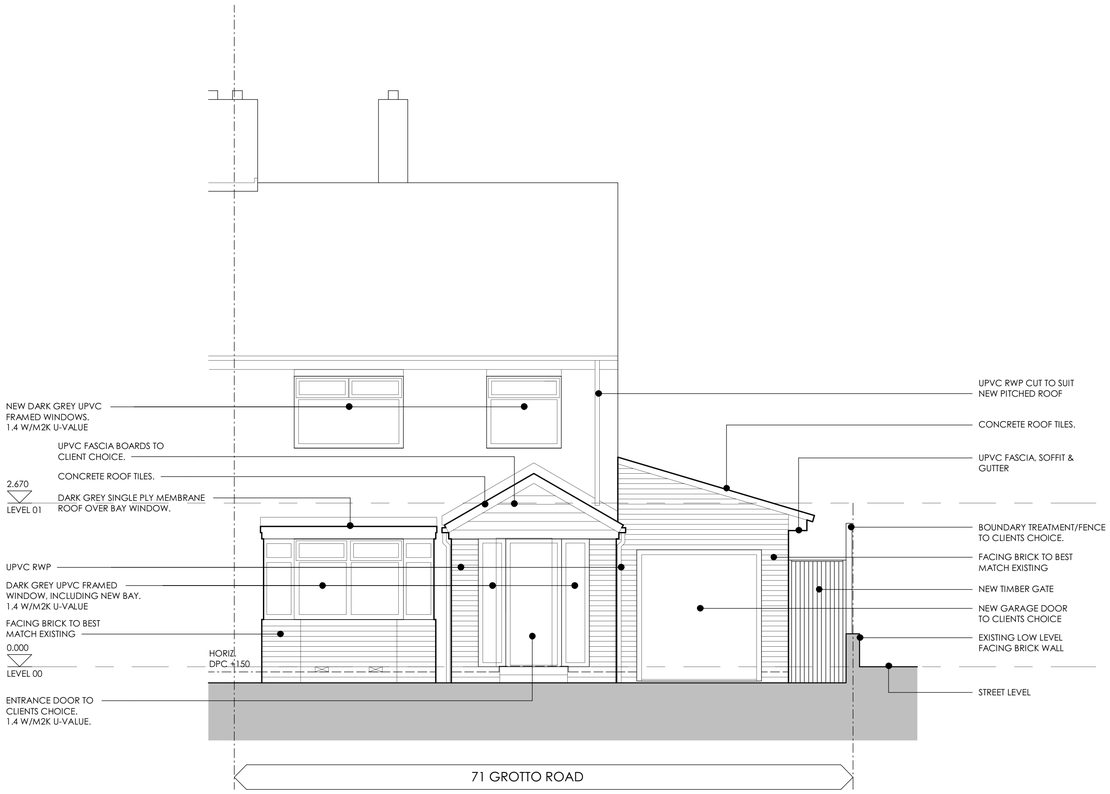


REAR ELEVATION_PROPOSED

1 : 50

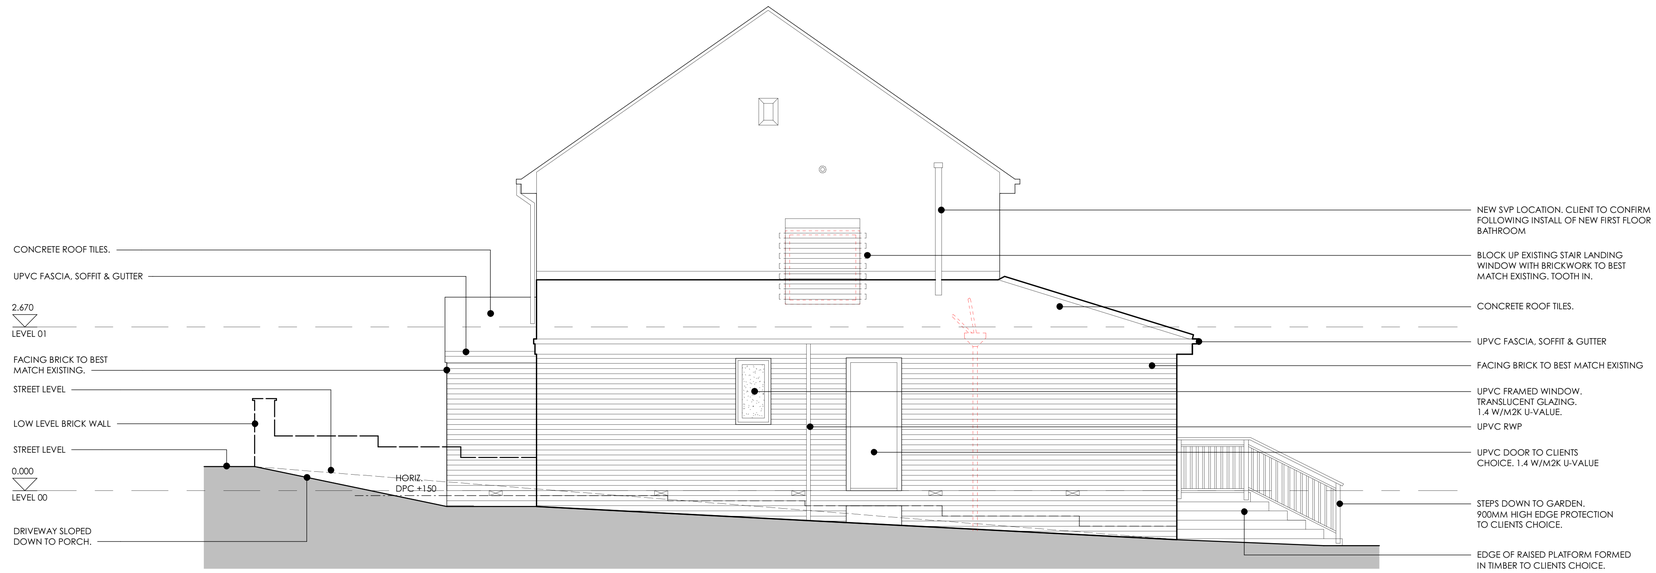

FRONT ELEVATION_PROPOSED

1 : 50

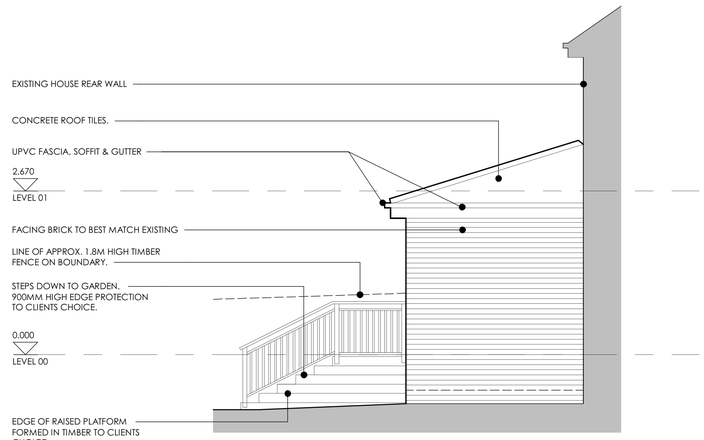

SIDE ELEVATION A_PROPOSED

1 : 50

SIDE ELEVATION B_PROPOSED

1 : 50

0m 0.5 1 2 3 4 5m

Do not scale this drawing
Do not derive dimensions from digital media

Drawing No: AL(0)103 REV A	
Address: 71 GROTTO ROAD SOUTH SHIELDS NE34 7AQ	Title: PROPOSED ELEVATIONS
	Scale: 1 : 50