
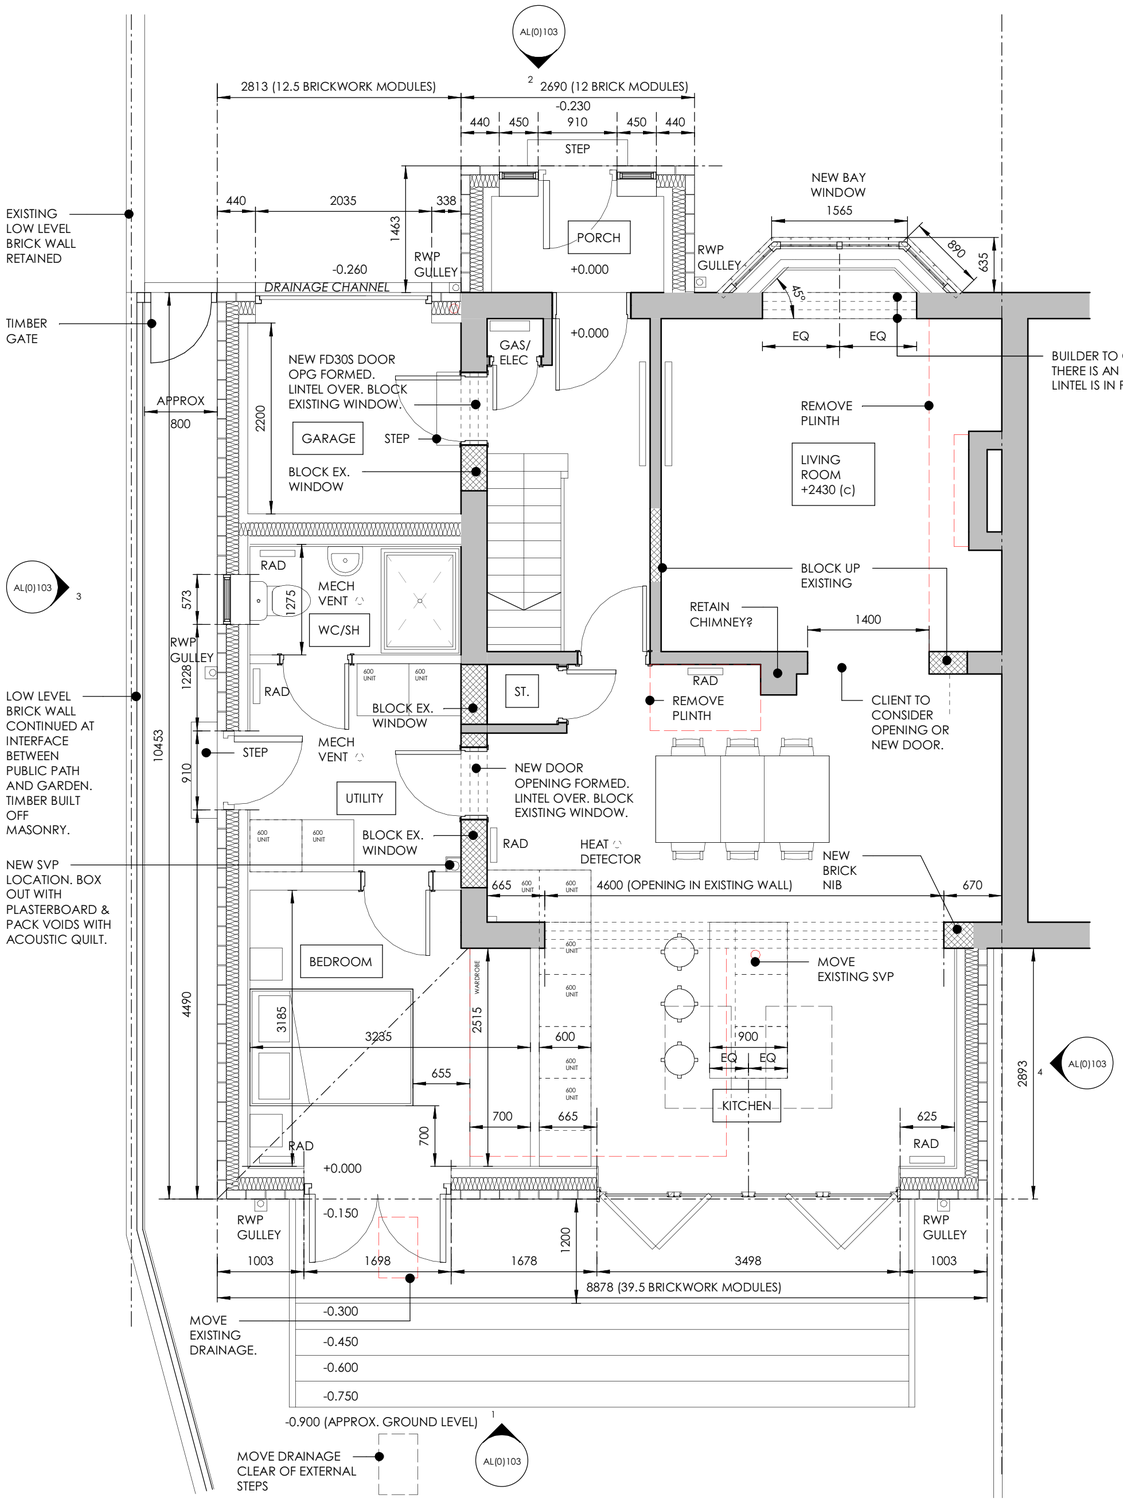


LEVEL 00_PROPOSED

1 : 50

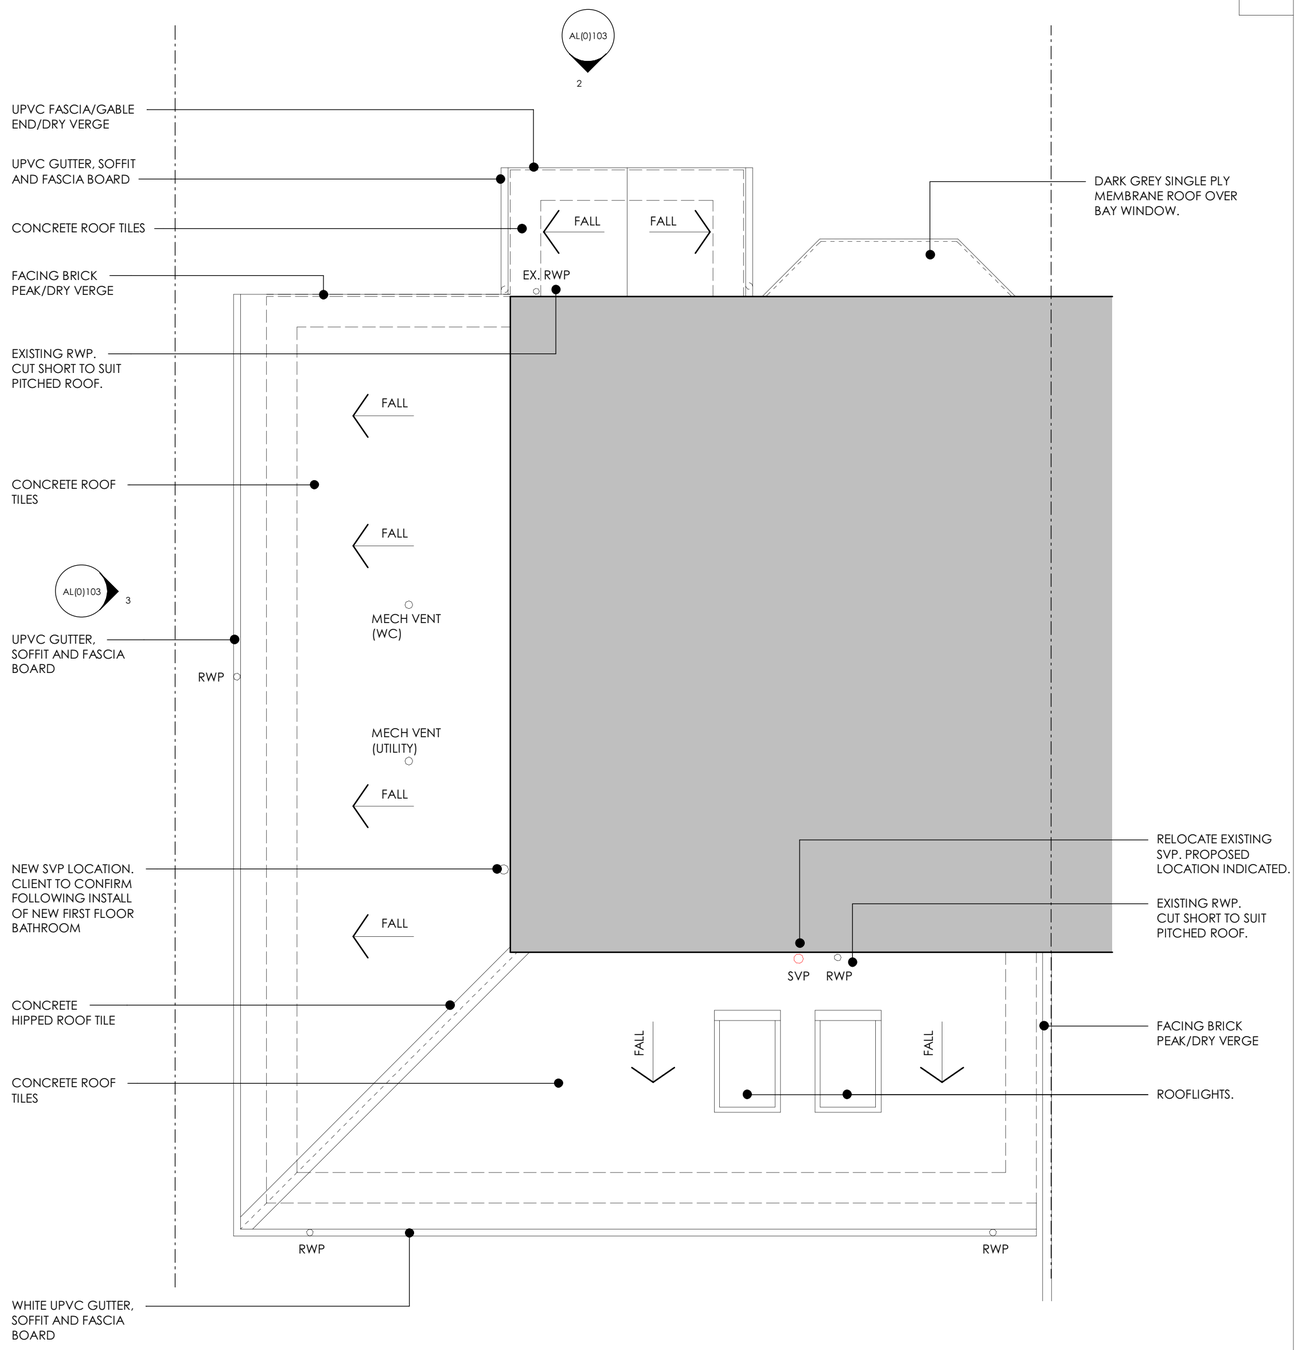

ROOF_PROPOSED

1 : 50

Do not scale this drawing
Do not derive dimensions from digital media

Drawing No:
AL(0)102

Address
71 GROTTO ROAD
SOUTH SHIELDS
NE34 7AQ

Title
PROPOSED FLOOR PLANS

Scale
1 : 50

0m 0.5 1 2 3 4 5m