



EXISTING FRONT (SOUTH) ELEV 1:100

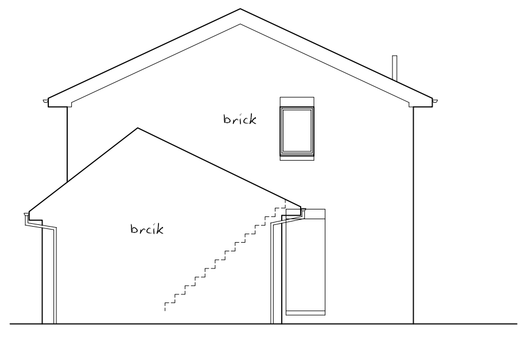


EXISTING SIDE (EAST) ELEV 1:100

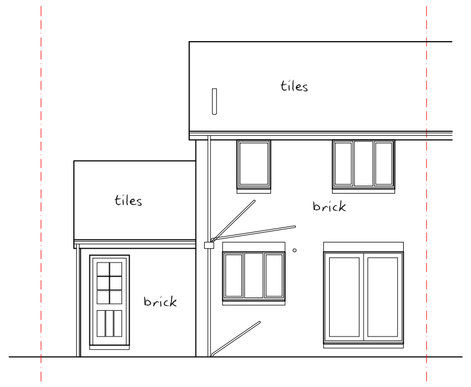


EXISTING REAR (NORTH) ELEV 1:100




PROPOSED FRONT (SOUTH) ELEV 1:100

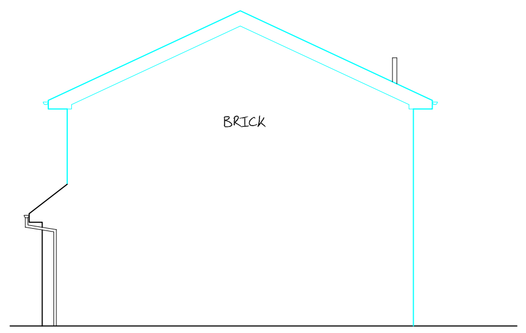


PROPOSED SIDE (EAST) ELEV 1:100

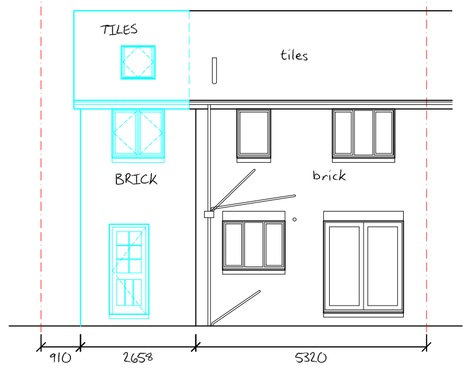


PROPOSED REAR (NORTH) ELEV 1:100

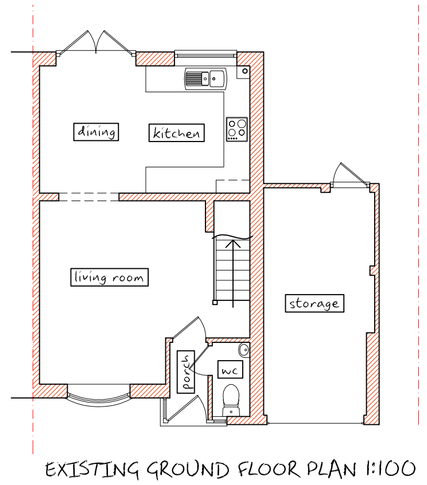


EXISTING GROUND FLOOR PLAN 1:100

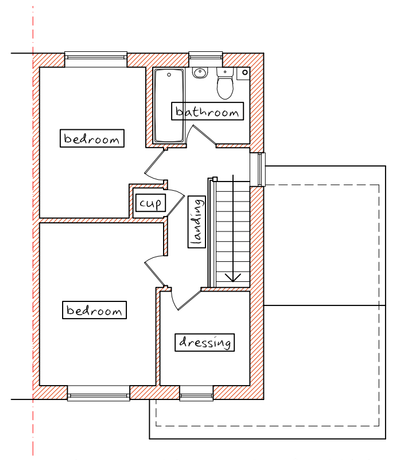


EXISTING FIRST FLOOR PLAN 1:100

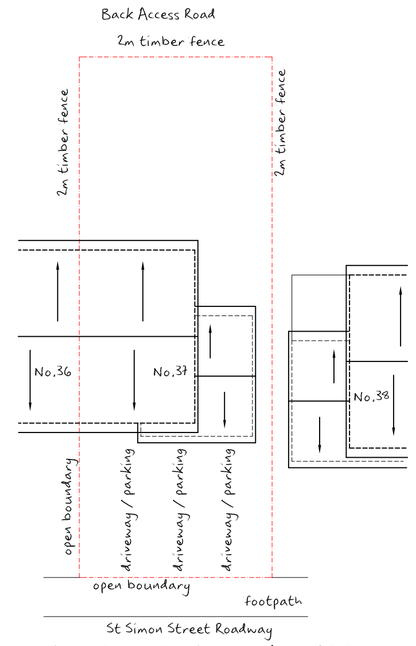


EXISTING ROOF / SITE PLAN 1:200

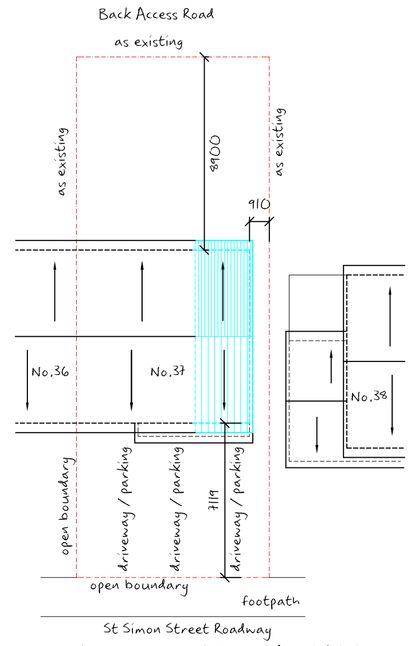

PROPOSED ROOF / SITE PLAN 1:200

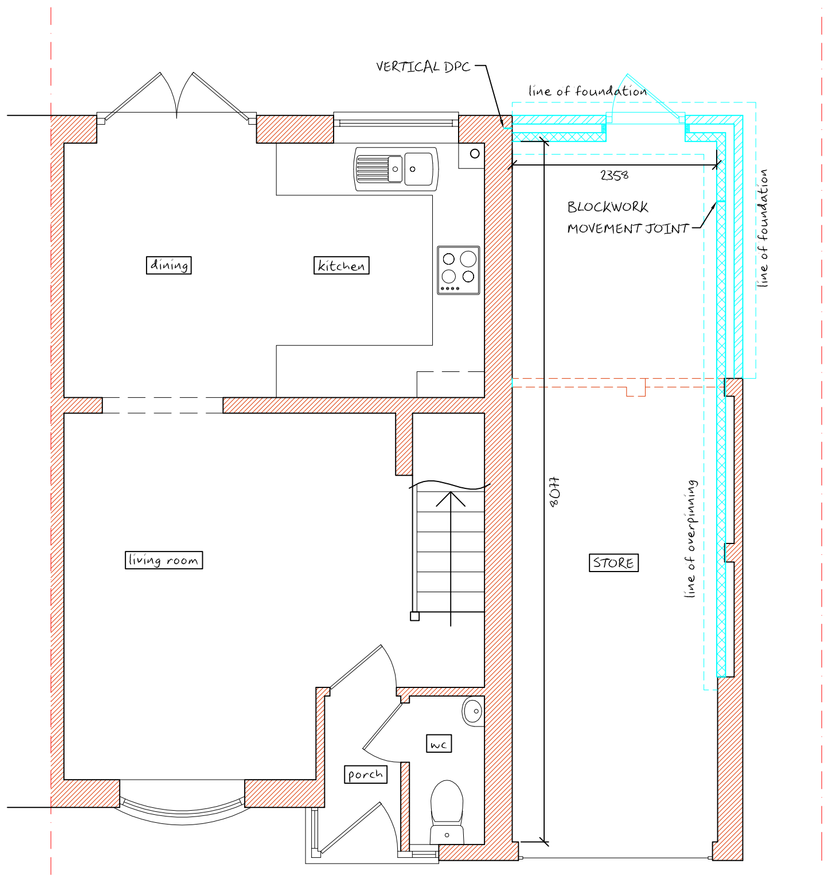

PROPOSED GROUND FLOOR PLAN 1:50

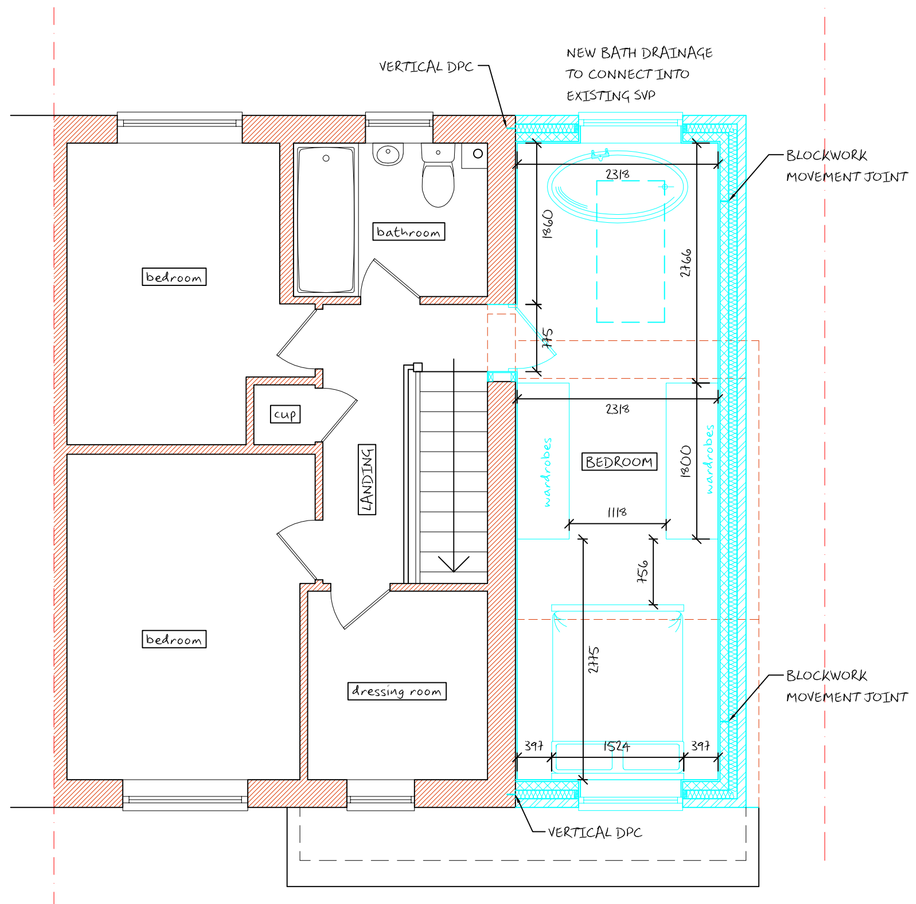

PROPOSED FIRST FLOOR PLAN 1:50

SCALE 1:200
0m 1m 2m 3m 4m 5m

SCALE 1:100
0m 1m 2m 3m 4m 5m

SCALE 1:50
0m 1m 2m 3m 4m 5m

| Rev. P2 | PROPERTY NUMBER CORRECTED TO 37 IN TITLE BLOCK. | Date: 09
/06/2026 | PLANNING PERMISSION APPLICATION ISSUE. | Date: 08/04/2026 |

Client: Mr Sweeting

Address: 37 St Simon Street, South Shields

Project: Two Storey Side Extension Above Existing Garage

Title: Planning Drawing Drawing No.: 125126-01 Revision: P2

| **Office** 2 The Crescent, Dunston, Gateshead. NE11 9SJ | **Mobile** 07980 650 840 |
| **Email** info@polstarbuildingdesign.co.uk | **Website** www.polstarbuildingdesign.co.uk |

POLSTAR BUILDING DESIGN