

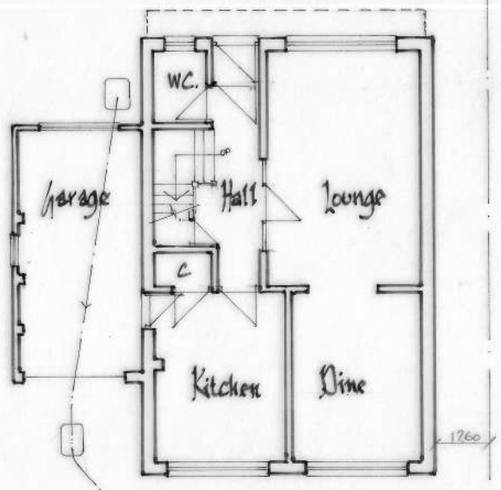



Existing Ground

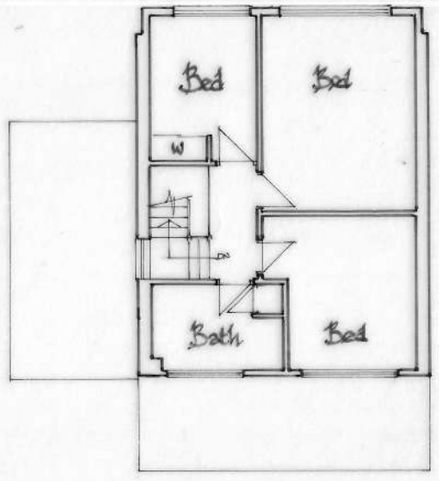


Existing First

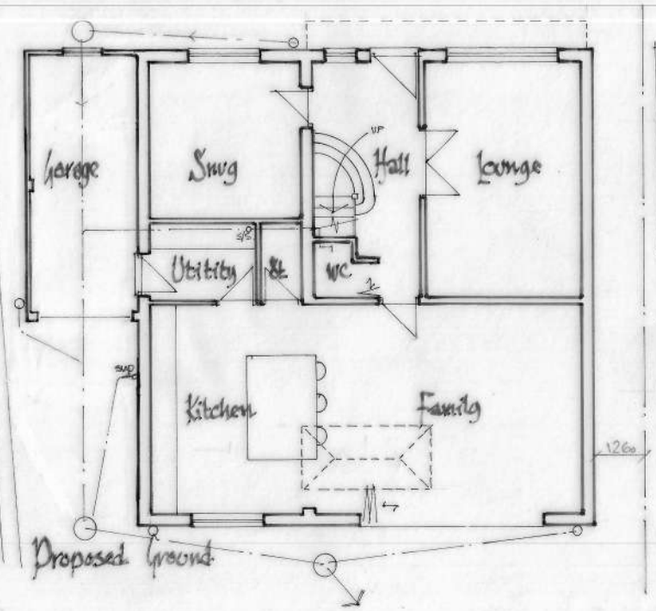


Proposed Ground

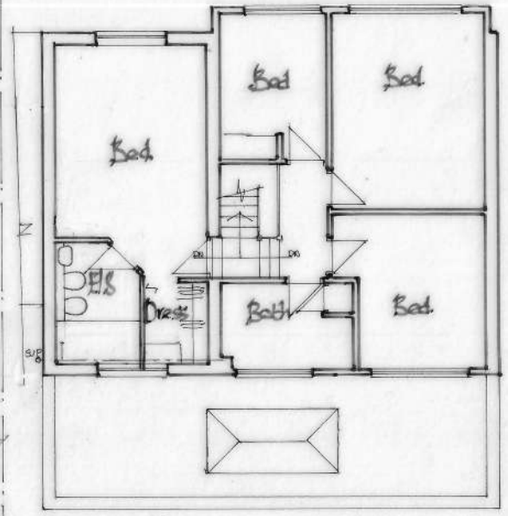

Proposed First

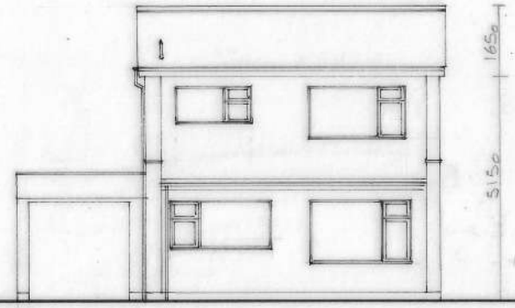


Existing Rear ~ West

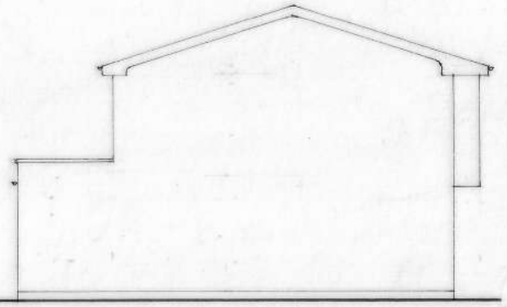


Existing South




Proposed Rear ~ West

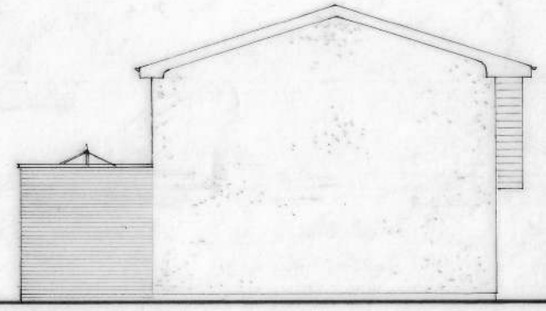

Proposed South

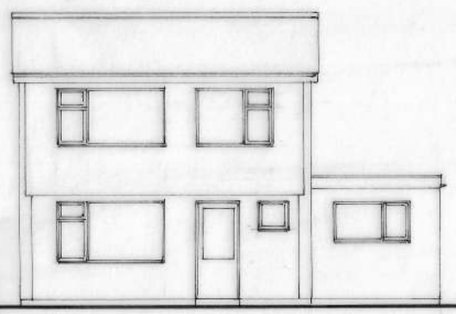


Existing Front ~ East

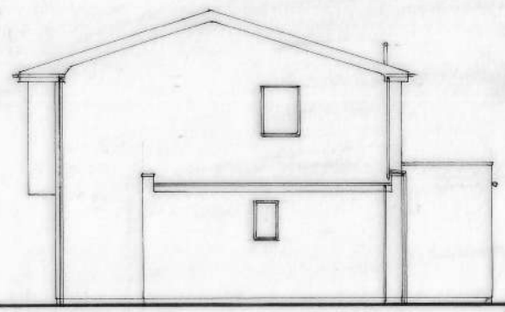

Existing North



Proposed Front ~ East

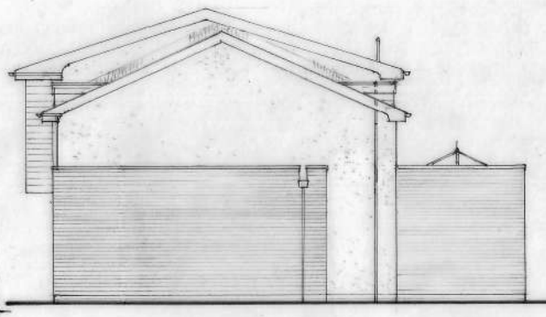

Proposed North.

0 5 10
scale 1:100 @ A2

Rev C Dims changed to Planning request 7/7/26
Rev B Garage set Quit with Right facade & reduced to 2567 Drainage added 29/6/26
Stone wall added to Proposed West & East elevations
Rev A 2 storey extn reduced to 3713 & gap between Stone wall & Garage increased to 327.

date	MAY '26
scale	1:100
dwg no	050526/2

PROPOSED ALTERATIONS
MITTERSILL, SUNNISIDE LN CLEADON
EXISTING & PROPOSED PLANS

225 Eas. St Whitburn, Sunderland
0191 529 7777 R OWEN TECHNICAL SERVICES LTD Sheet 2/5