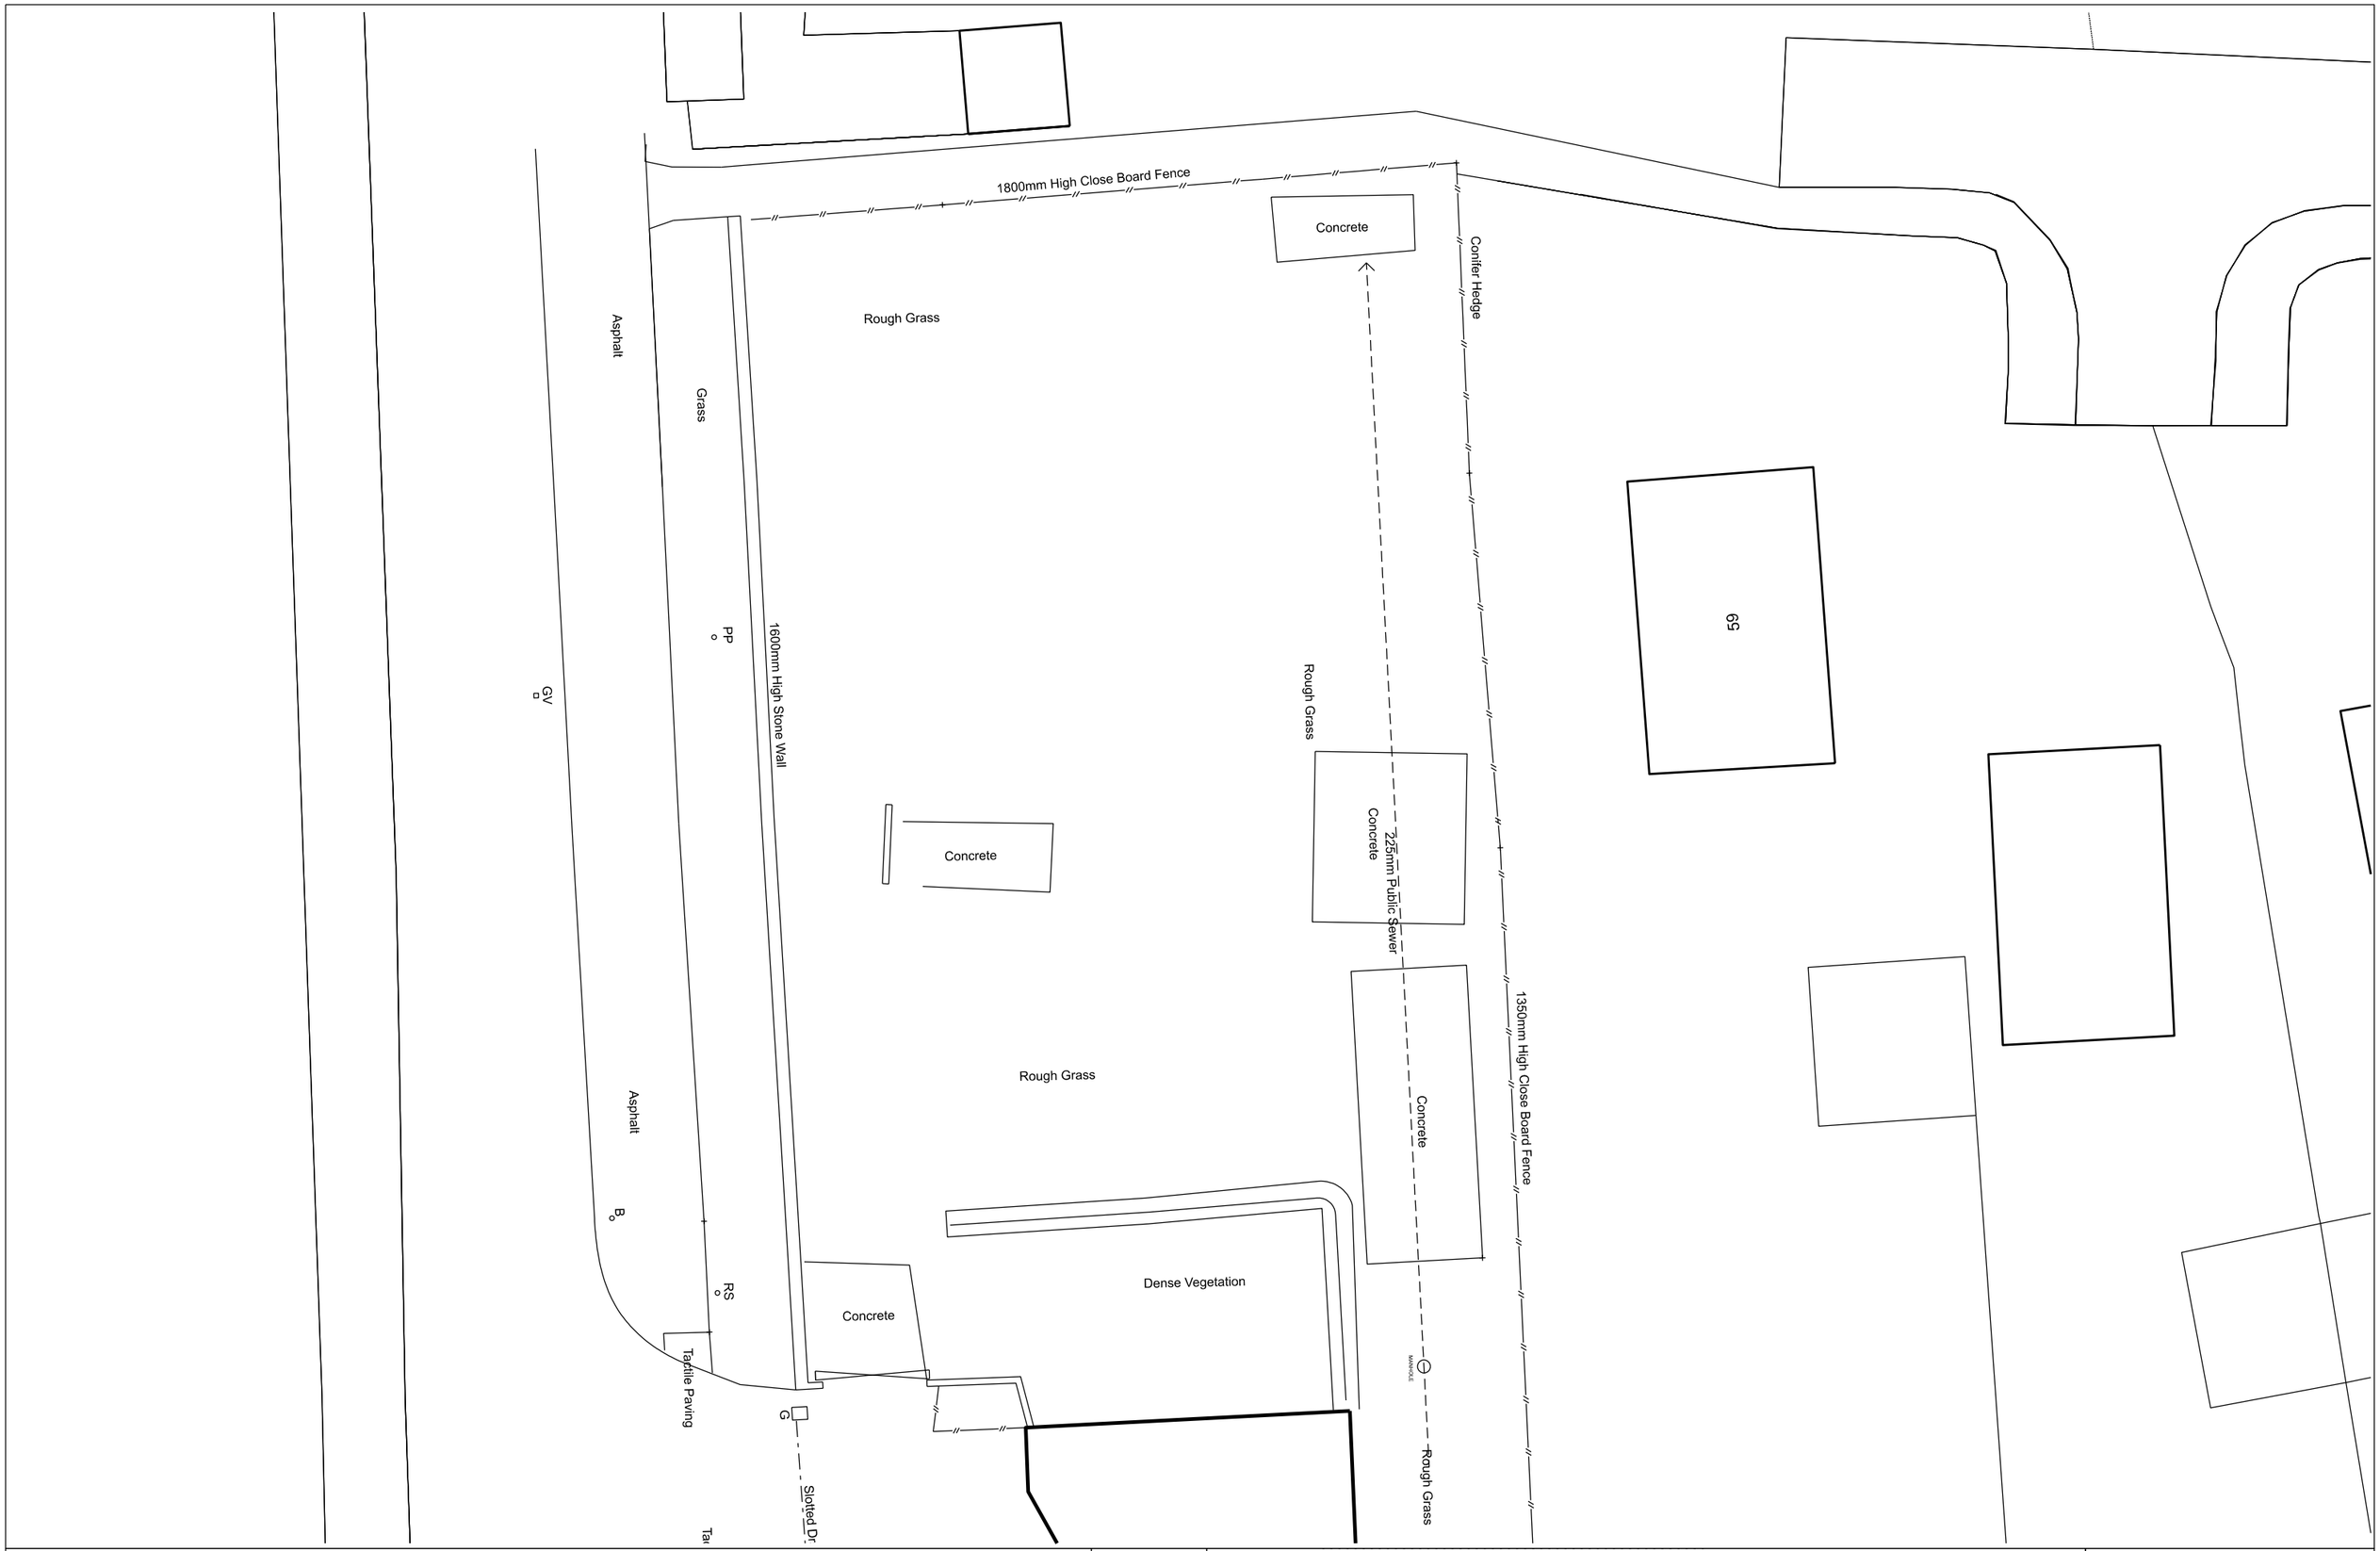


**FITZ**ARCHITECTS

The Old School, Simpson Street, Sunderland, SR4 6DR
+44 (0)191 563 7025
www.fitzarchitects.co.uk

North:

Revision:

Royal Institute of British Architects Chartered Practice

Copyright of Fitz Architects Limited

Do not scale from drawing.
Dimensions are to masonry / studwork openings (not plaster).

This should be 50mm

| | | | | | |
|---|---|---|---|---|---|
| Project: | Coast garage | Project no: | 1598 | Drawing no: | AL (00) 0100 |
| Drawing: | Existing site plan | Date: | April 2026 | Scale: | 1:200 @ A3, 1:100 @ A1 |
| Stage: | Planning | | | | |