


EXISTING REAR 1:100

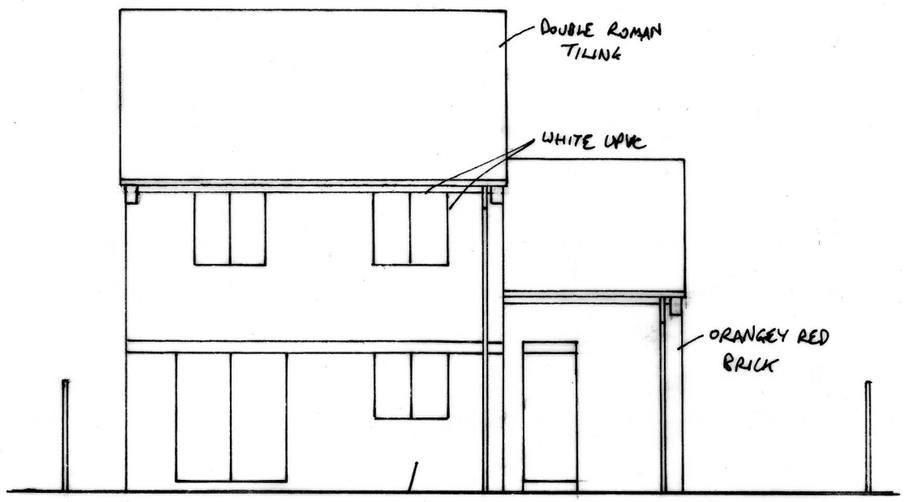


EXISTING SIDES 1:100

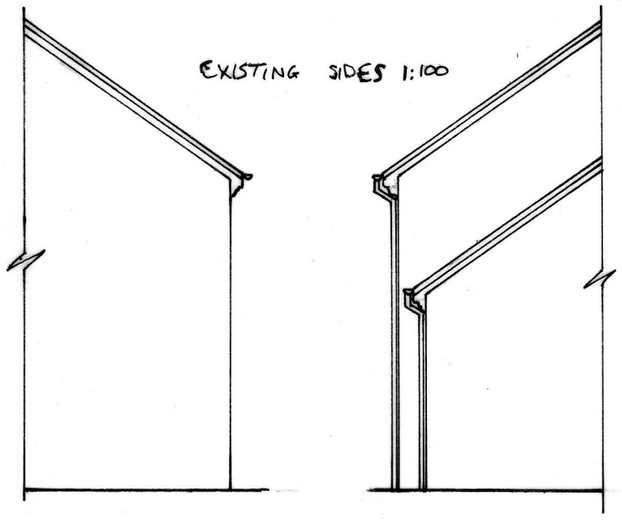

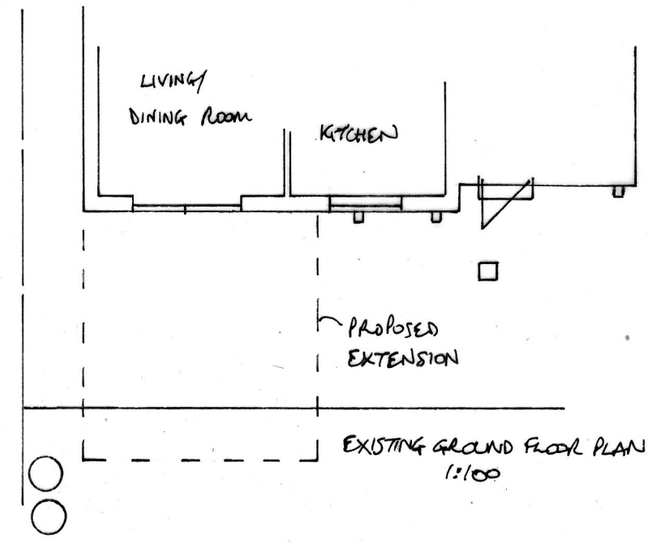


EXISTING GROUND FLOOR PLAN 1:100

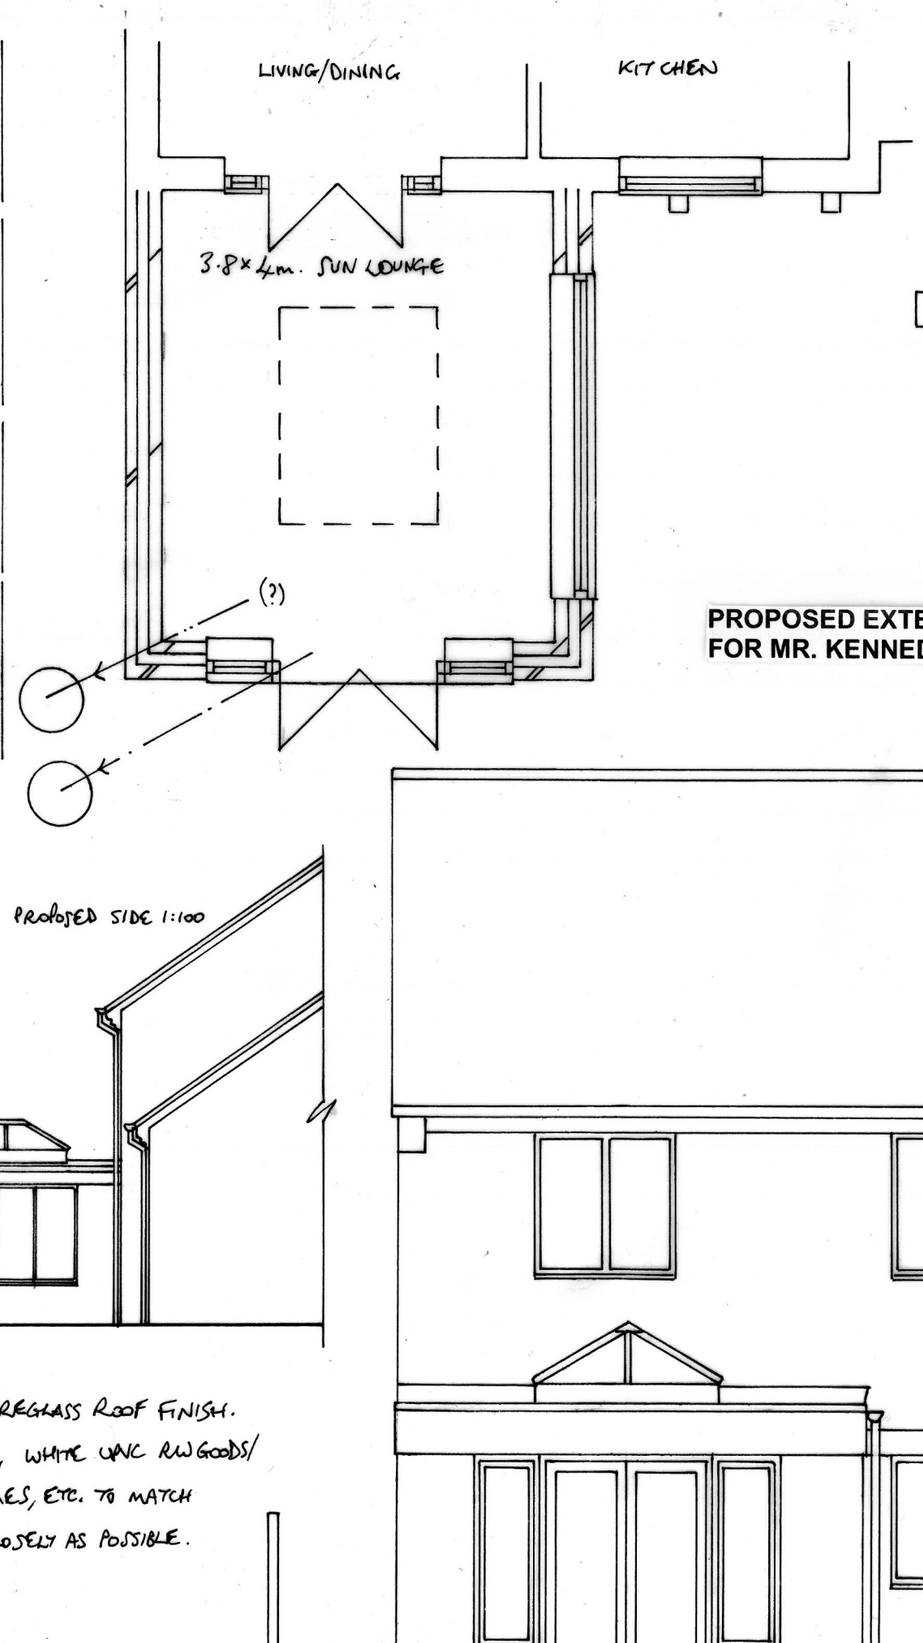

PROPOSED SIDE 1:100

DARK GREY FIBREGLASS ROOF FINISH.
FACING BRICK, WHITE UPVC RW GOODS/ FASCIAS/ FRAMES, ETC. TO MATCH EXISTING AS CLOSELY AS POSSIBLE.

PROPOSED SIDE 1:100

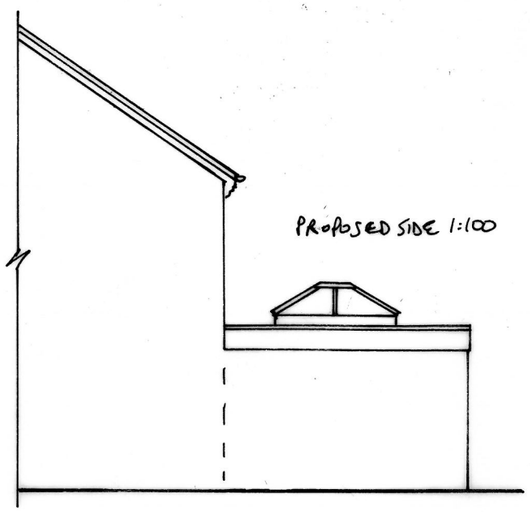

PROPOSED EXTENSION TO 24 MILL DENE VIEW, JARROW
FOR MR. KENNEDY **DRG NO 0797/0736/097**

PROPOSED REAR 1:50

