This drawing is copyright of CLM Design and must not be used by any other person or organisation without prior written permission.
All dimensions and levels whether designated or not should be checked on site by the contractor, supplier, or specialst and any queries directed to CLM Design.

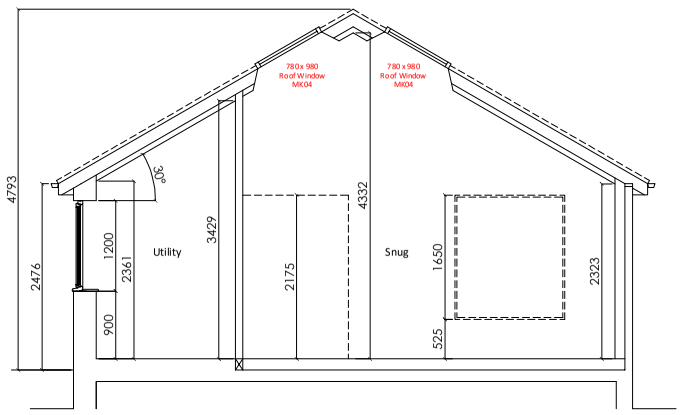

PROPOSED SECTION (1:100)

EXISTING GROUND FLOOR PLAN (1:100)

EXISTING FIRST FLOOR PLAN (1:100)

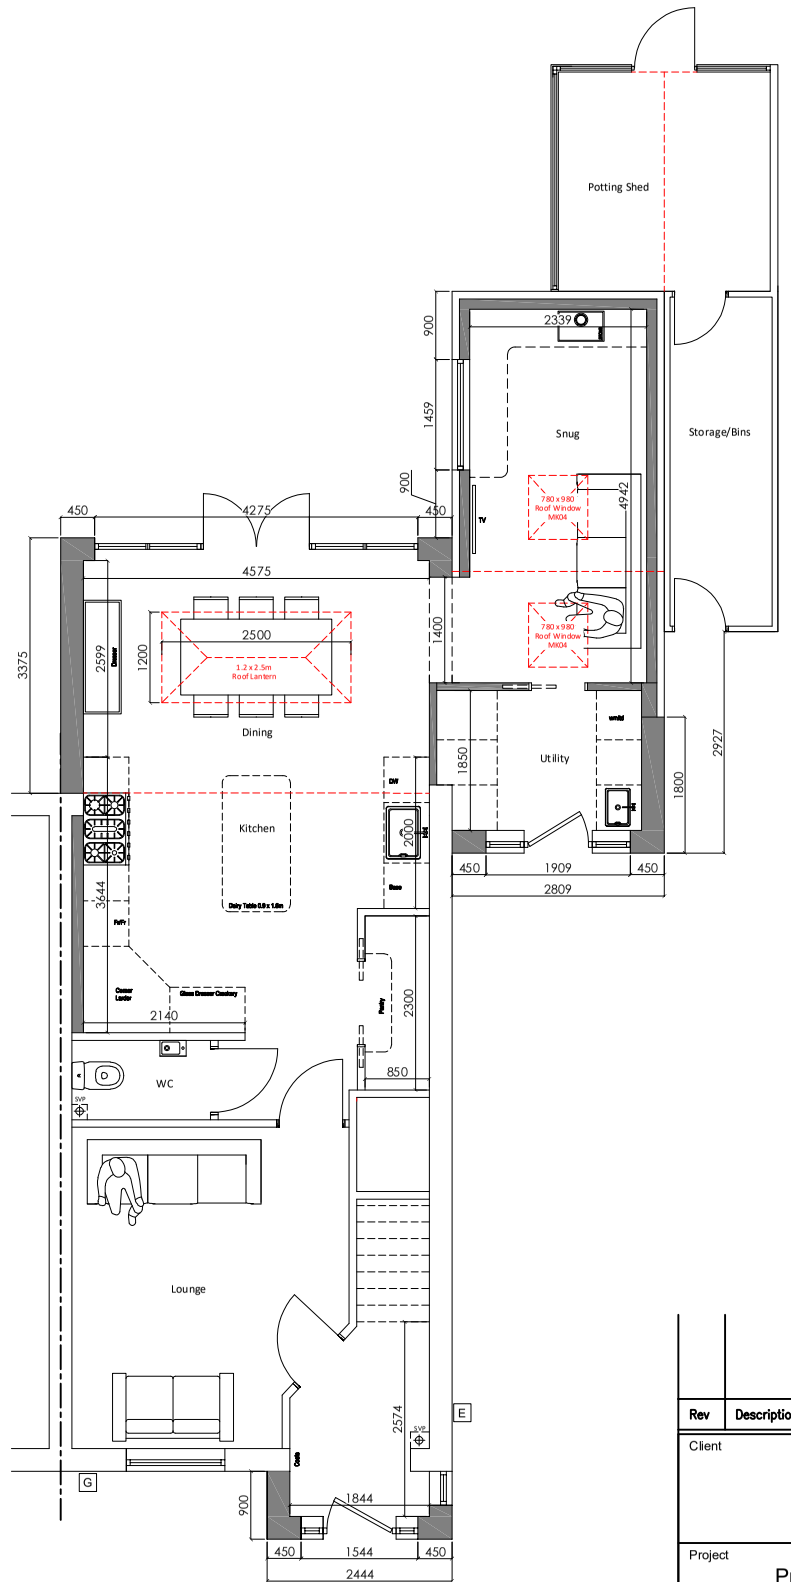

PROPOSED GROUND FLOOR PLAN (1:100)

Rev	Description	Date

Client
Mr & Mrs Curry

Project
Proposed Alterations at
2 Saint Close
NE31 2BG

Date: June 26'	Rev: /
Dwg No: PL03	Scale: 1:100 at A3
Drawn: LM	Project No: A468

CLMDESIGN
ARCHITECTURAL & TIMBER FRAME DESIGN
M: 07815 149196
lauren@clmdesign.co.uk

PLANNING