ALL WORK ON OR WITHIN 3M OF BOUNDRY, TO BE WITH ADJ. OWNERS WRITTEN AGREEMENT, RE. PARTY WALL ACT 1996.
ADJ. OWNERS TO BE GIVEN MIN. 2 MONTHS WRITTEN NOTICE OF COMMENCEMENT OF WORK.

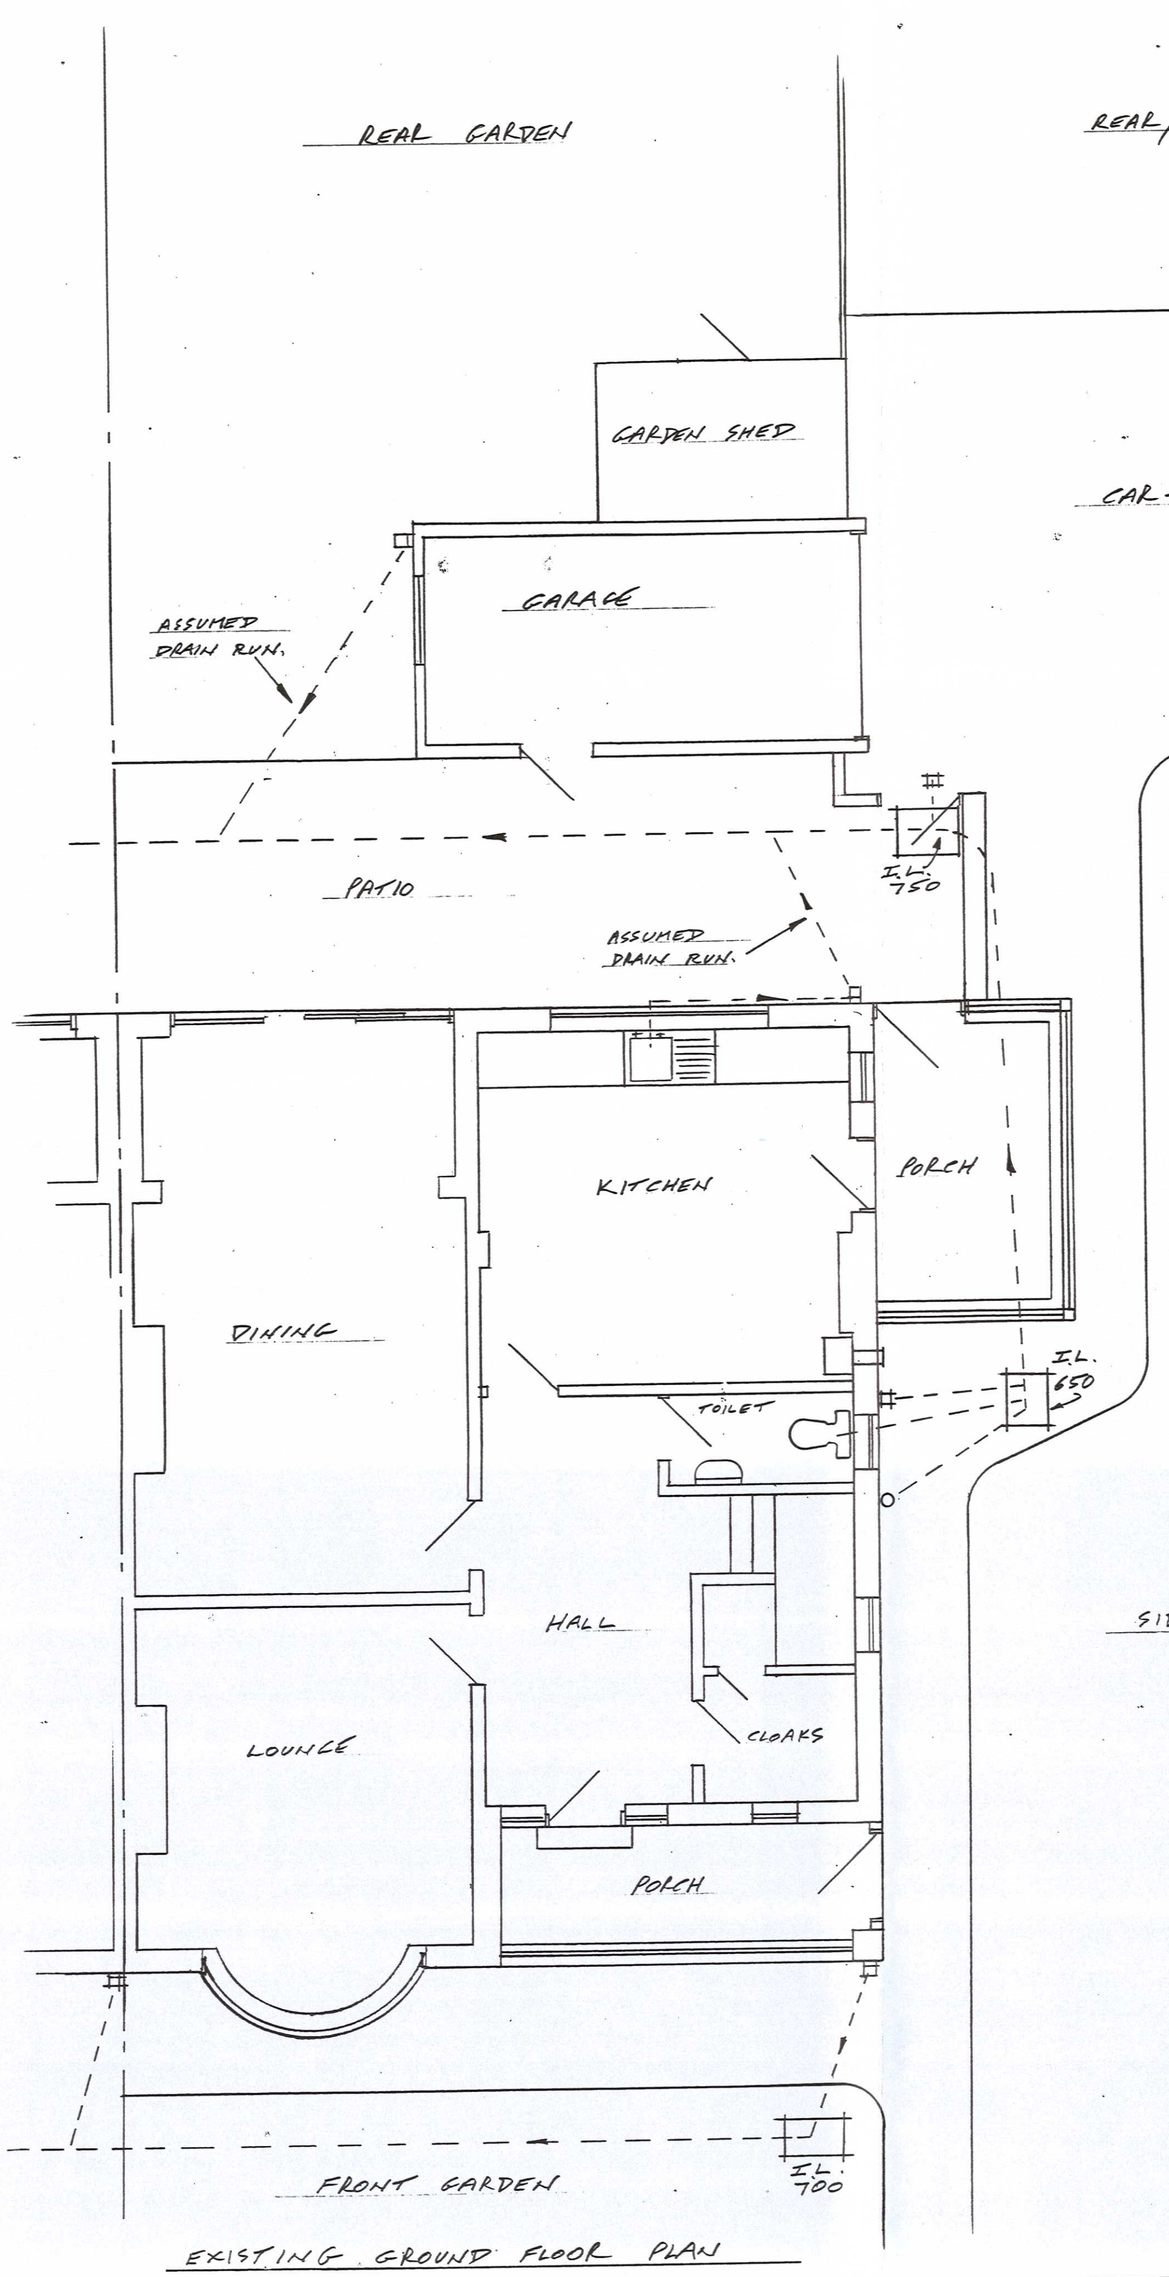


EXISTING GROUND FLOOR PLAN

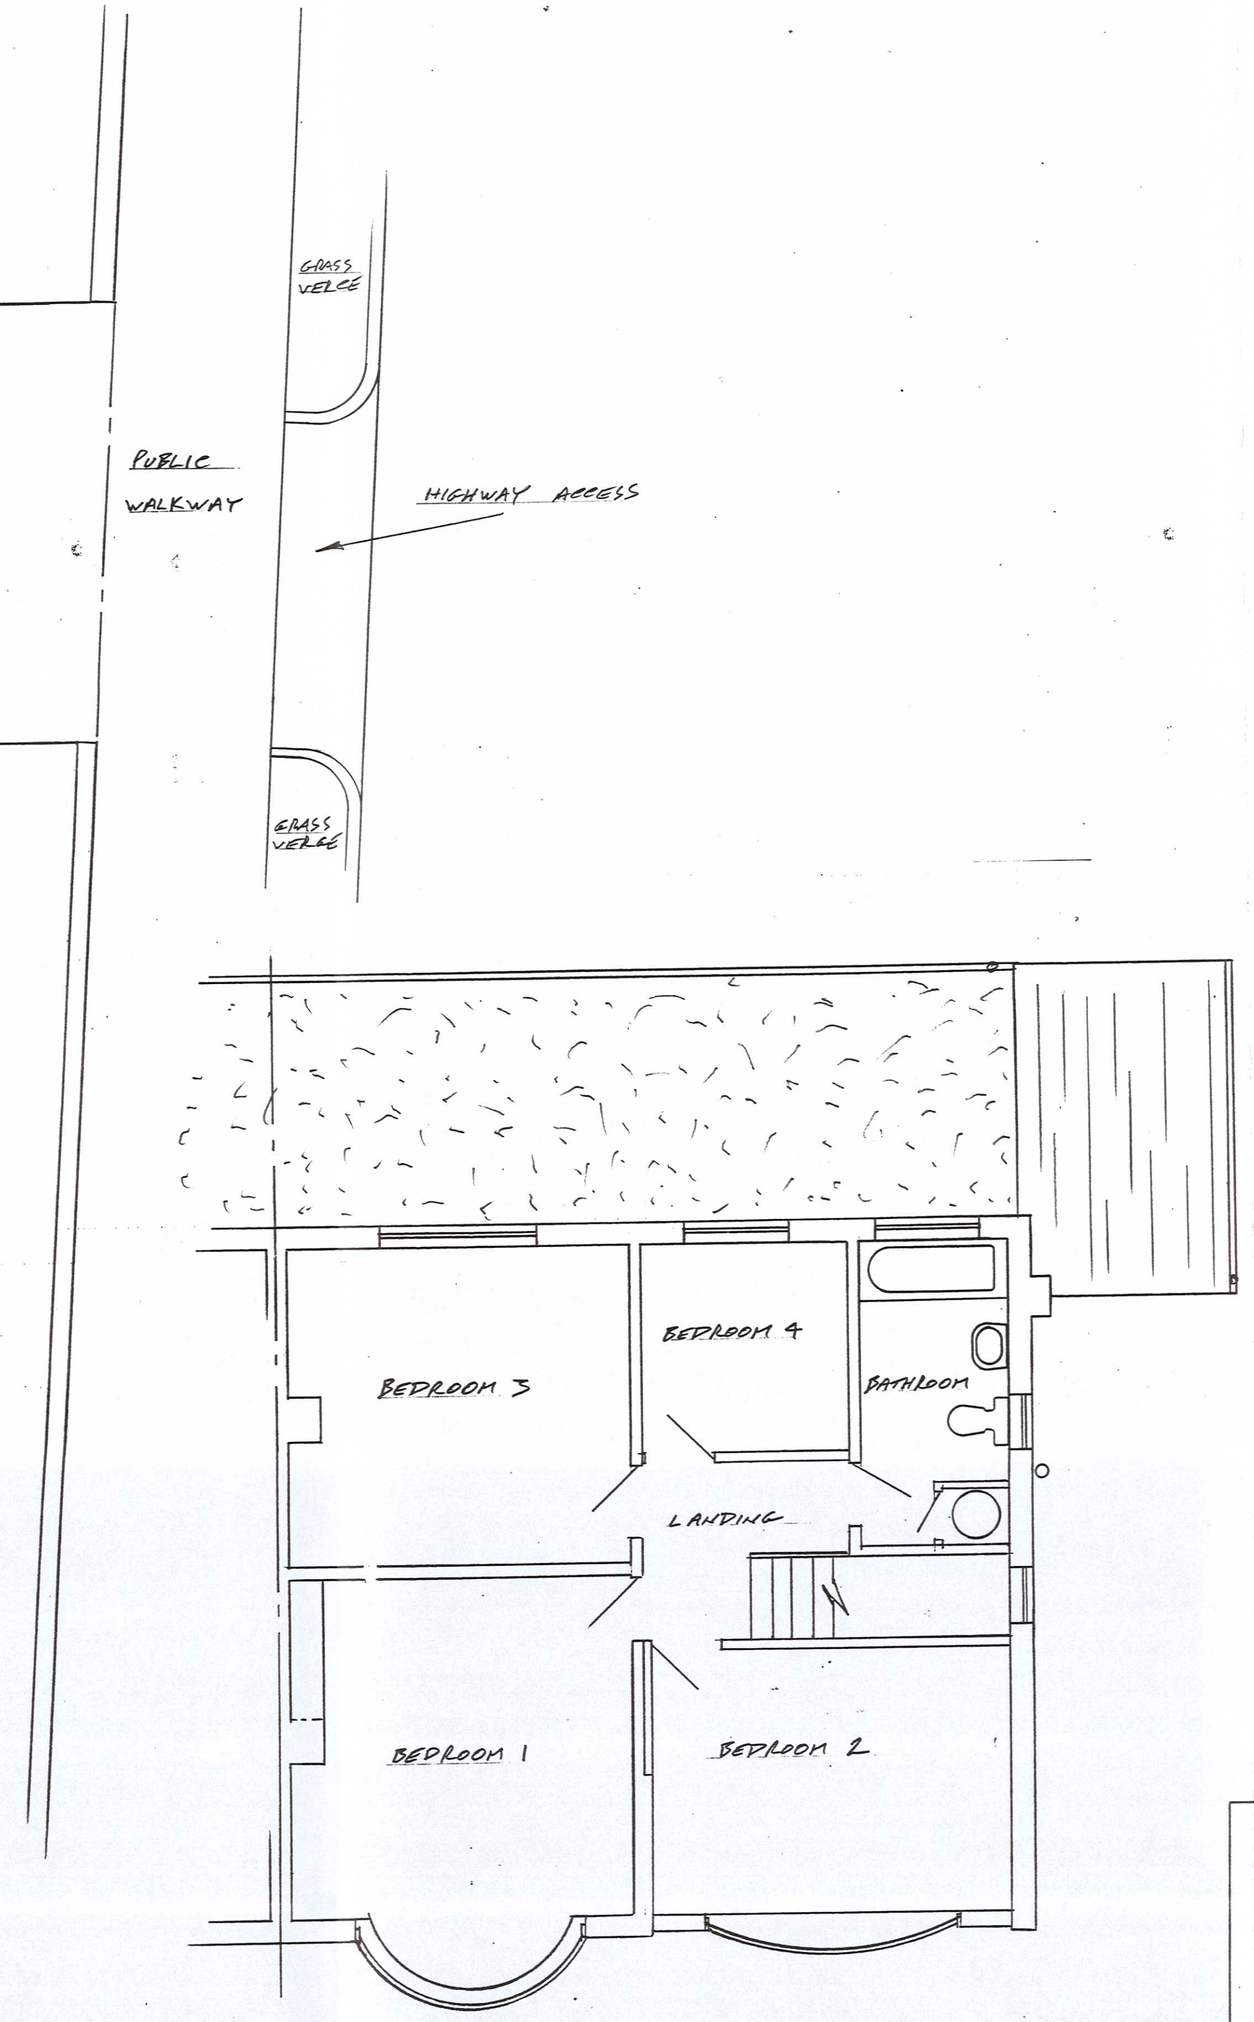


EXISTING FIRST FLOOR PLAN

SOUTH TYNESIDE COUNCIL
23 JAN 2015
AREA PLANNING
ST0055/15/HFUL

| | |
|---|---|
| ITS HOME IMPROVEMENT TIME | CLIENT MR. D. JEFFELS |
| | ADDRESS 28 THE BROADWAY SOUTH SHIELDS NE33 3NH |
| | JOB TITLE PROPOSED DOUBLE STOREY FRONT SINGLE STOREY SIDE AND REAR EXTENSION, GARAGE, FRONT, SIDE AND REAR BOUNDRY WALLS. |
| PLANS DRAWN FOR YOUR HOME EXTNSION | DRAWING TITLE EXISTING FLOOR PLANS |
| TEL. JOHN HORTON 0191-454 3870 MOBILE 07435 969 151 | DATE 18-12-2014 / SCALE 1:50 / DRAWING NUMBER 2014-171 SHEET 1 OF 9 SHEETS REVISION |