All site dimensions and structural items shall be verified by the contractor on site prior to commencing any works.
Do not scale from this drawing.

A1

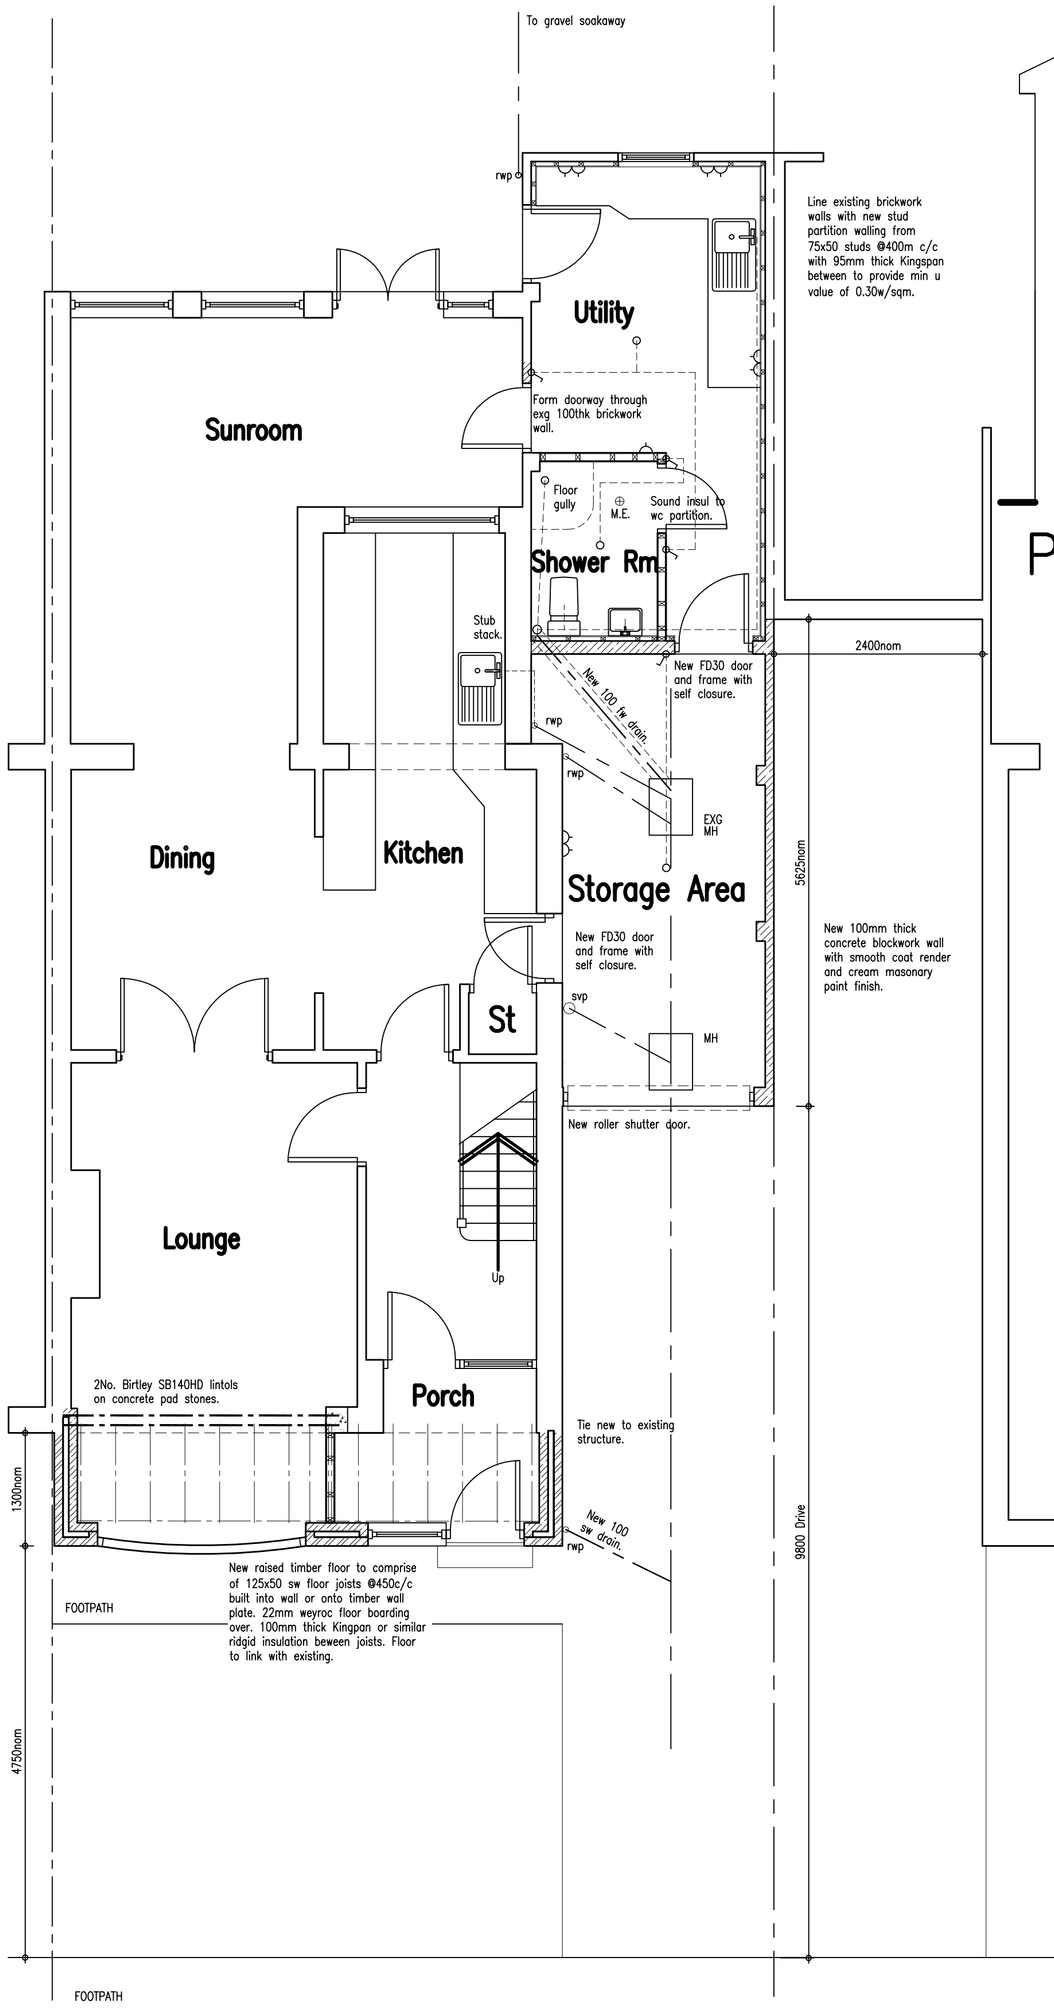

Proposed Floor Plan

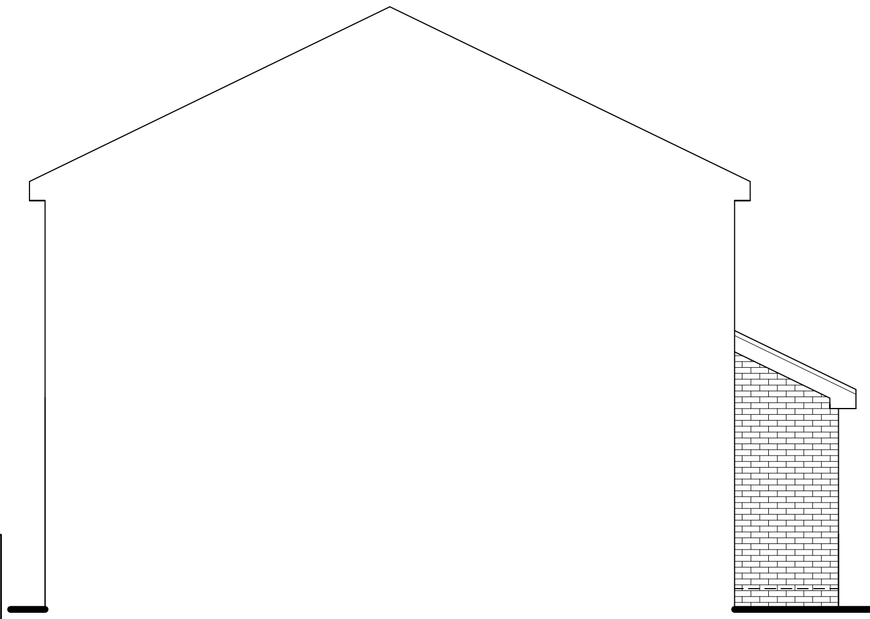

Proposed Side Elevation

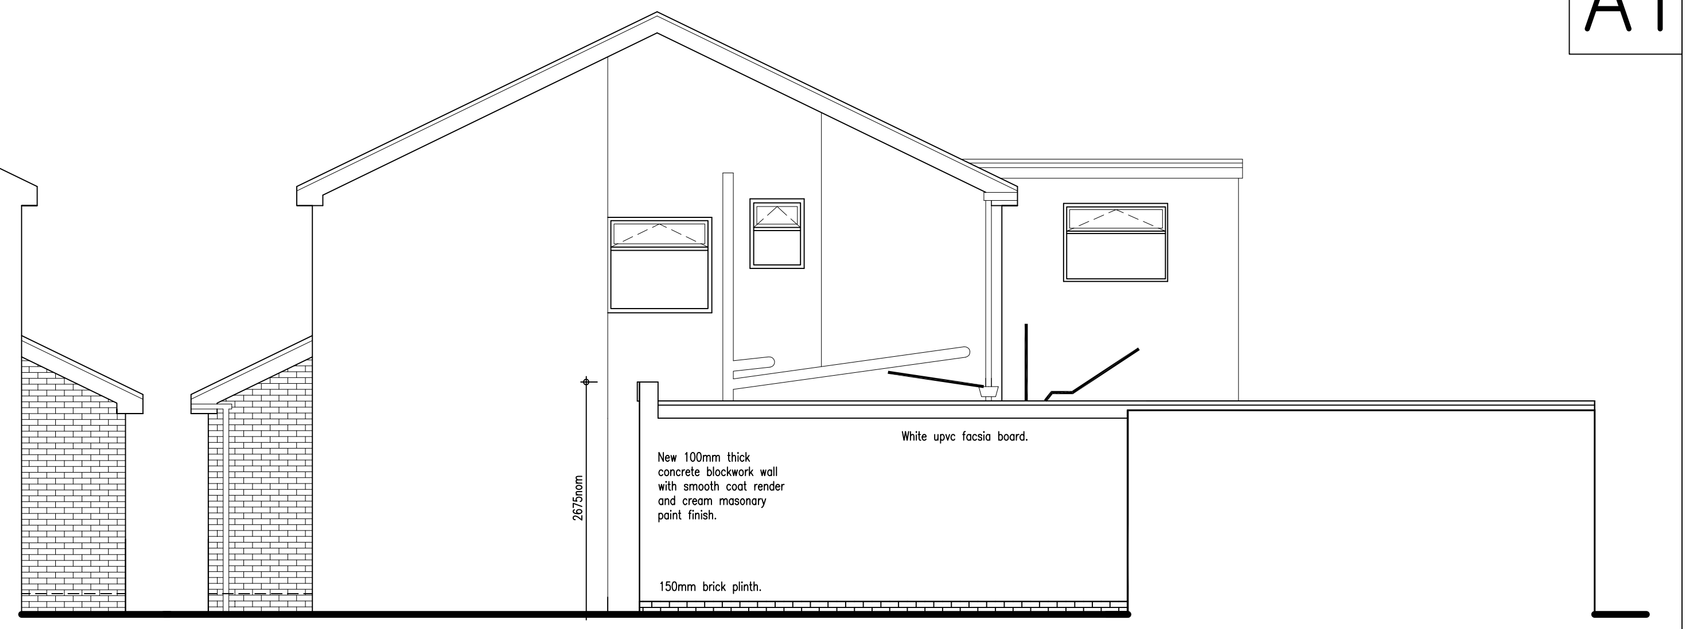

Proposed Side Elevation

Proposed Rear Elevation

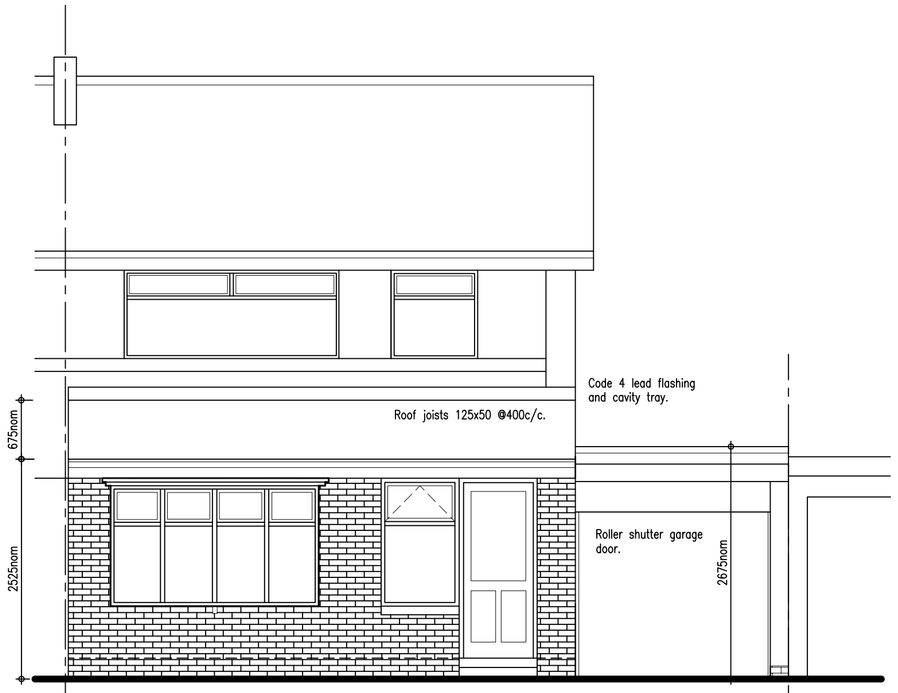

Proposed Front Elevation

BRICKWORK BLOCKWORK CONSTRUCTION
The external facing materials will be of a suitable material approved by the Local Planning Authority, comprising of 103 thickness facing brickwork to the external leaf constructed with 1:1:6 cement:lime:sand, with 45mm thk Kingspan Thermawall TW50 insulated material with 50mm clear cavity. 100mm thickness THERMALITE SHIELD blockwork on the internal leaf constructed with 1:1:6 cement:lime:sand with 13mm lightweight plaster surfaces internally finished. (ALL TO ACHIEVE A U VALUE OF 0.28 W/M2 deg C) The external and internal leaves are to be securely retained with approved wall ties to BS 1243: 1978. positioned 450mm apart vertically and 750mm apart horizontally. All cavities will be closed at the jambs and the eaves with blockwork materials and suitable Hylood damp proof course system. All cavities closed at the jambs, cills,and head situations will be suitably insulated to prevent cold bridging. Lean mix filling to cavities below ground levels and terminating 225 mm below the lowest damp proof course system. Brickwork below ground levels will be built with special quality brickwork as described in BS 3921 CLASS B Engineering brickwork. All the external walling situations will have ventilation openings in the form of air bricks to BS 493 ensuring that the ventilation air will have a free continuous path between opposite sides and to all parts of any enclosed floor voids. The openings shall be large enough to give actual openings of at least equivalent to 3000mm2 for each metre run of walling. Any trunking of pipework needing to carry ventilation air will have a diameter of at least 100mm. Movement joints to the external walling will be filled with Servicised Aerofil materials with Evode Low Modulus Silicone Sealant to brickwork faces. Foundations supporting any masonry structure will be in accordance with the approved document A1/2 SECTION 1E 2004 BUILDING REGULATIONS. All foundations are subject to existing ground conditions and will have not less than 600mm cover below ground levels. When the route of any drainage comes into contact with any external loadbearing structure supported with foundations then that foundation will be suitably positioned at a depth below the invert of that drain. Any oversite concrete floor slab will be level with or above the finished ground levels. Foundation designs must be approved by the local authority building control officer and subject to site investigations revealing the loadbearing strata. An unsuitable strata will necessitate the deposite of supporting strutural information. Any steel reinforcement to foundations to comprise of mesh steel fabric ref: B283. Any steel reinforcement to oversite concrete floor slabs to comprise of mesh steel fabric ref: A142

BELOW GROUND DRAINAGE SYSTEMS
Below ground drainage pipes will comprise of either 100mm diameter Hepworth vitrified clayware to BS 65 or 100mm diameter PVCU to BS 5481/ BS 4660 laid on granular bedding materials to BS 882 Table 4. The selected fill materials should be free from stones larger than 40mm, clay exceeding 100mm, timber, frozen materials or vegetable matter. Where rigid pipework of less than 150mm diameter have less than 300mm of cover or a rigid pipe of 150mm diameter or more hass less than 600mm of cover, then these pipes should be suitably encased within 150mm of concrete surround. Where flexible pipework are not located under a highway and have less than 600mm of cover then these pipes should be suitably encased within 150mm of concrete surround. When drainage runs are within 1.000m of any foundation and the level of the drainage trench is below the level of the foundation then that trench should be suitably backfilled with concrete. Any drainage pipe which may penetrate through a building structure below the finished ground level will be protected with a lintol support and a settlement gap of not less than 25mm which incorporates a flexible material to provide necessary protection to the drainage. All gravity drainage will have a minimum fall requirement of 1:40 to provide for self cleansing velocities. All gulley systems will be back inlet trapped type unless otherwise stated. Inspection chambers/ manholes up to a maximum depth of 900mm may be a proprietary system of PVCU material otherwise they will be constructed of 150mm thickness concrete base slab 1:2:4 mix with benching formed in 1:2 concrete mortar to 1:12 gradients. all trowelled smooth with appropriate channels, branches and connection bends. The walling of the chamber will be constructed with 215mm thickness Class B engineering brickwork to BS 3921 formed in English Garden wall bond to the required invert. 150mm concrete cover slab with the appropriate haunching forming the cover levels and frame. The inspection chamber cover will be mild steel and medium duty screw down sealed type unless otherwise stated. On completion of the works the entire drainage system will be tested for water tightness to the satisfaction of the local authority building control officer. (APPROVED DOCUMENT H 2002 BUILDING REGULATIONS)

PROPOSED PITCHED ROOF CONSTRUCTION
The finished roofing materials will comprise of either NATURAL GREY SLATES or CONCRETE INTERLOCKING TILES approved by the Local Planning Authority. Laid to the required gauge on 38x25 softwood treated timber battens on Type 1F bitumen reinforced roofing underfelt to BS 747. All secured to either common rafters (as specified) or 100x38 pre-formed standard gang nail trussed rafters designed to BS5268 and secured at 600 centres. The rafters will be secured at the eaves with 100x50 softwood timber wall plate secured to the top of the inner blockwork cavity closer of the external walling. 100x25 longitudinal, diagonal and chevron bracing will be secured to the rafters in accordance with BS 5268 1985. Horizontal and vertical holding down straps for lateral restraint to floors,rafters and wall plates will comprise of Birtley 30x5 galvanised mild steel proprietary straps secured at intervals not exceeding 2.00m. 250mm Rockwool insulation material will be incorporated into the roofspace voids with 12.5mm Gyproc vapour check plasterboard ceiling finishes.
A proprietary eaves
ventilation system will be secured comprising of 1000mm x 10mm continuous strip ventilator secured to the top of the fascia board and running the entire length of the roof structure to provide a continuous flow of unobstructed air supply to the roof voids. Accessories will include the likes of underfelt supports, ventilation trays, profile eaves fillers and eaves vent clips etc. Any valleys to be constructed from either Code5 leadwork or with the use of proprietary valley materials as recommended by the manufacturers.

DAMP PROOF COURSES AND MEMBRANES
The horizontal and vertical damp proof courses will comply with the requirements of BS 743 and will be of a pitch polymer DPC material such as RUBEROID HYLOAD and will be incorporated in the following locations:
(a) Not less than 150mm above ground levels to all loadbearing walls and continuous with the inner leaf and with oversite concrete floor slab damp proof membranes.
(b) Positioned vertically and built into the jambs of all external door and window openings and behind cills and door thresholds.
(c) Positioned horizontally to all external door and window openings and behind all cills and door thresholds.

ABOVE GROUND DRAINAGE SYSTEMS
proposed pipework for internal uses applicable to BATHS, SHOWERS, URINALS SINKS ETC. pipe fittings and accessories PVCU to BS4514/BS5255 waste size 42mm diameter via 75mm deep seal traps. proposed pipework for internal uses applicable to WASH HAND BASINS ETC. pipe fittings and accessories PVCU to BS4514/BS5255 waste size 32mm diameter via 75mm deep seal traps. proposed pipework for internal uses applicable to WC wastes and soil and vent stack systems etc. pipe fittings and accessories PVCU to BS4514 size 110mm diameter via appropriate branch type trap. proposed pipework for thr use of rainwater outlets etc. pipe fittings and accessories PVCU to BS4576 (APPROVED DOCUMENT H 2002 BUILDING REGULATIONS)

ELECTRICAL INSTALLATIONS.
The proposed Electrical Installation earthing and bonding shall be strictly in accordance with the 16 th Edition of the I.E.E. Regulations N.I.C.E.I.C. and Gas Safe STANDARDS and will comply with the requirements of BS 7671 1992.The contractor shall provide all installation test certificates and notifications for early approval to the required statutory authority. All the sockets switches and lighting requirements shown on the drawings are Indicative and should be used for tender quotation purposes only. Client agreement and detailed requirements must be obtained thereafter. Fire detection and Alarm systems will be installed and wired in complete accordance with BS 5839. Part 1. Smoke detection systems will be optical and obscuration pattern type and will be fed exclusively from an uninterrupted mains feed supply. Emergency Lighting systems will be designed in accordance with BS 5266 Part 1.
Notifiable works are to be carried out by a "competant person" registered with a part P self certification scheme.

At least one third of new rooms are to be fitted with high efficiency light fittings and positioned in rooms most frequently used.

Any new external lighting to be energy efficient and run off a light sensor or similar.

U VALUES.
The construction will achieve compliance with the current insulation standards and will achieve the following 'U' values (w/m2k):

a. Floors – 0.22
b. Walls – 0.28
c. New windows – 1.6
d. Doors – 1.8

DOORS/WINDOWS/GLAZING REQUIREMENTS.
Specification for the use of Doors and Windows will generally be manufactured from either softwood, hardwood, or UPVC materials.(Client Consideration) The glazing requirements will be double glazed sealed units to BS 6206 fitted with trickle vents (see vent. spec.) When any glazing systems is within a height of 800mm from a floor level in internal or external walls and 1500 mm from floor level in a door side screen then safety glazing will be introduced to comply with the current codes of practice and with Part N Building Regulations and BS6262.
ALL TO ACHIEVE A U VALUE OF 1.8 W/M2 for doors and 1.6 W/M2 for windows.

NATURAL/MECHANICAL MEANS OF VENTILATION
Ventilation openings to any habitable room to be in accordance with the approved document F1 2010 Building Regulations. Natural ventilation openings to be not less than one twentieth of the floor area of the room. All windows to have permanent ventilation louvres in the form of trimvents fitted to the head of the window frames to provide 8000mm2 of additional ventilation. In addition the Domestic kitchen will have an extractor fan capable of extracting at least 60 litres/ second (216m3 per hour) air replacement control. Domestic bathrooms and shower rooms will have an extractor fan capable of extracting at least 15 litres/ second (54m3 per hour) air replacement control intermittently. Domestic independant toilets will have an extractor fan capable of extracting at a rate of at least three air changes per hour air replacement control wich can be operated intermittently and which has an overrun period of 15 minutes. All ducted to external air.

FLAT ROOF CONSTRUCTION
Sarnafill single ply roof membrane mech fixed with 75mm end laps fully bonded to Ruberoid Vapour Control layer on existing roof decking laid to falls. 100 Kingspan or similar between new/existing flat roof joists. 12.5 Gyproc plasterboard and skim finish ceiling surfaces internally. (ALL TO ACHIEVE A U VALUE OF 0.18 W/m2 deg. C OR BETTER.)

SUSPENDED TIMBER FLOORING
Suspended timber flooring to comprise of 80mm Kingspan Kooltherm K3 insulated floorboard fitted between 125x50 floor joists @ 450c/c built into walls and providing openings in the structure for continuous ventilation equivalent to a minimum of 3000 mm2 per metre run of walling. on 100 mm thickness oversite concrete slab position at or above ground level ensuring a minimum free air space of 150 mm between the underside of joists and the top of the oversite slab. on 1200 gauge damp proof membrane on 25 mm sand blinding on 150 mm thickness clean consolidated hardcore fill. (ALL TO ACHIEVE A U VALUE OF 0.25 W/M2 DEGREE C OR BETTER). All the external walling should have a ventilation opening in the form of air bricks to BS 493. placed so that the ventilating air will have a free continuous path between opposite sides and to all parts of the floor voids. The openings should be large enough to give an actual opening of at least equivalent to 3000 mm2 per metre run of walling. Any trunking needed to carry ventilated air should have a diameter of at least 100 mm.

INTERNAL LIGHTWEIGHT PARTITIONING
The internal partitioning will comprise of 75 mm x 50 mm vertical softwood timber studding secured at 400 centres with 75 mm x 50 mm head and sole plates. 75 mm x 50 mm horizontal noggins secured at 600 mm centres all faced both sides with 12.5 Gyproc plasterboard and skim finishes. Where specified on the drawings to provide acoustic control the partitioning voids will receive 75 mm thickness ROCKSIL acoustic insulation material. The designed floor joists will be doubled up when running parallel with and under the lightweight partitioning.

LATERAL RESTRAINT TO FLOORS AND ROOFS.
All floors and roofs should be suitably anchored with BIRTLEY or CATNIC type metal anchors comprising of galvanised mild steel straps having a cross section of 30mm x 5mm x 1000mm secured to brickwork and timbers at intervals not exceeding 2m to provide horizontal and vertical restraint

LINTOLS SUPPORT OF STRUCTURAL OPENINGS
All lintols unless otherwise stated will be BIRTLEY hot dipped galvanised mild steel cavity tray combined steel lintols to BS 5977 to the sizes and grades as recommended by the manufacturer. All lintols must achieve a minimum end bearing support of 150 mm. When the bearing is less than 150 mm a concrete padstones will be designed to accommodate the desired loading criteria. All lintols will be installed with insulated voids to prevent cold bridging. All lintols will receive plaster finishes to the backs and soffits to provide for half hour fire protection of the surfaces.

ALL DRAINAGE RUNS SHOWN ARE ASSUMED. THE CONTRACTOR IS TO CHECK LAYOUT PRIOR TO BUILD.

NMS plans
Building Design
(0191) 488 1928 - Mob. 07534 416 370

PROJECT:
Proposed Alterations To
27 Cheviot Road
Monkton
Tyne & Wear.

Mr & Mrs Quinn.

DATE: October 2014

SCALE: (A1)1:50

DRG NO. 65/087/02 REV B

This drawing must not, without permission of the designer, be published, copied, reproduced, manufactured or exploited in any other unauthorised way.