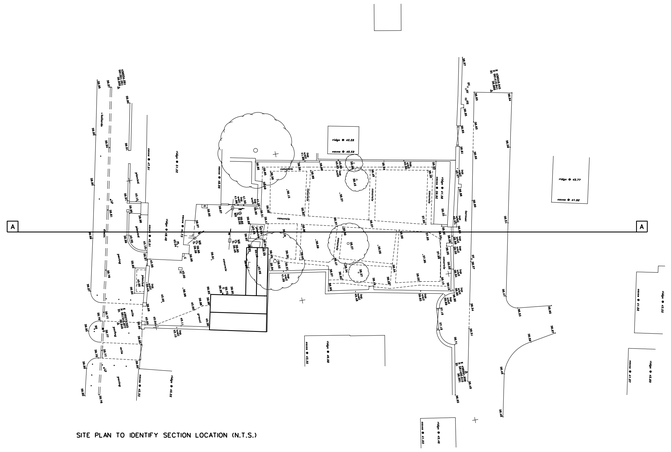

SITE PLAN TO IDENTIFY SECTION LOCATION (N.T.S.)

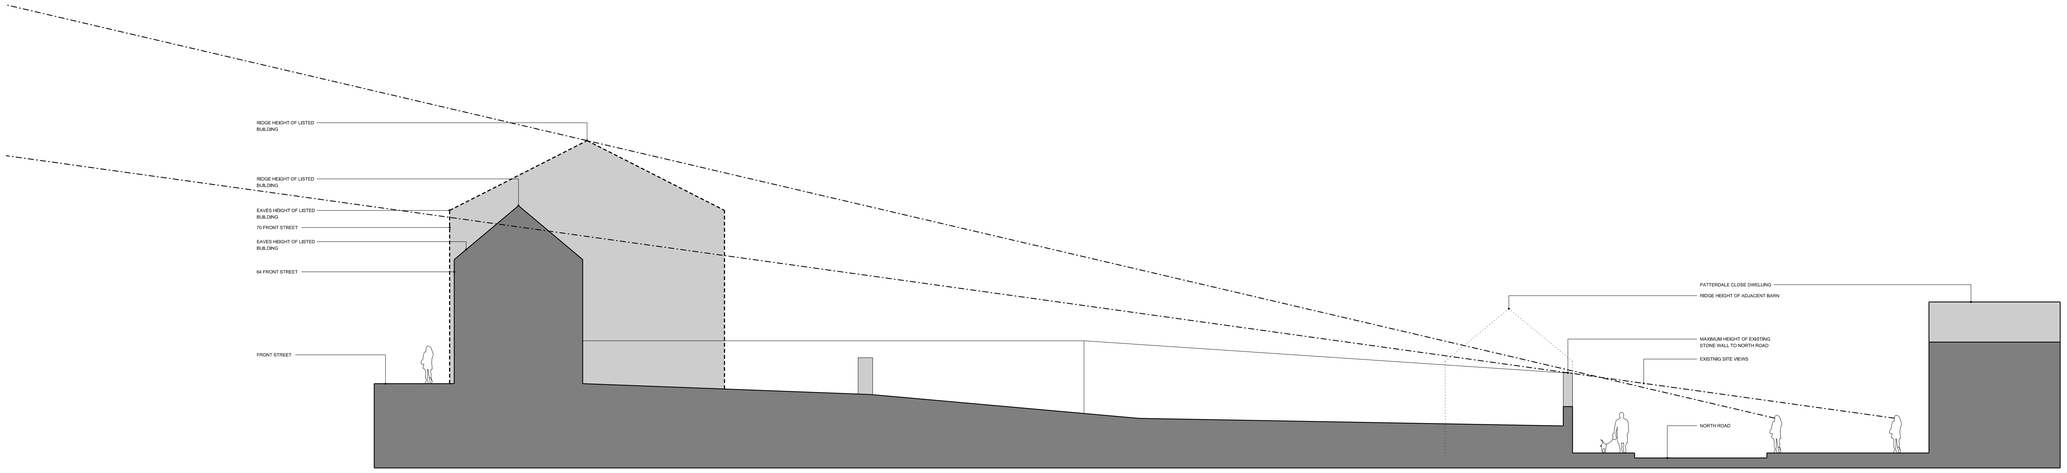

EXISTING SITE SECTION - NORTH TO SOUTH

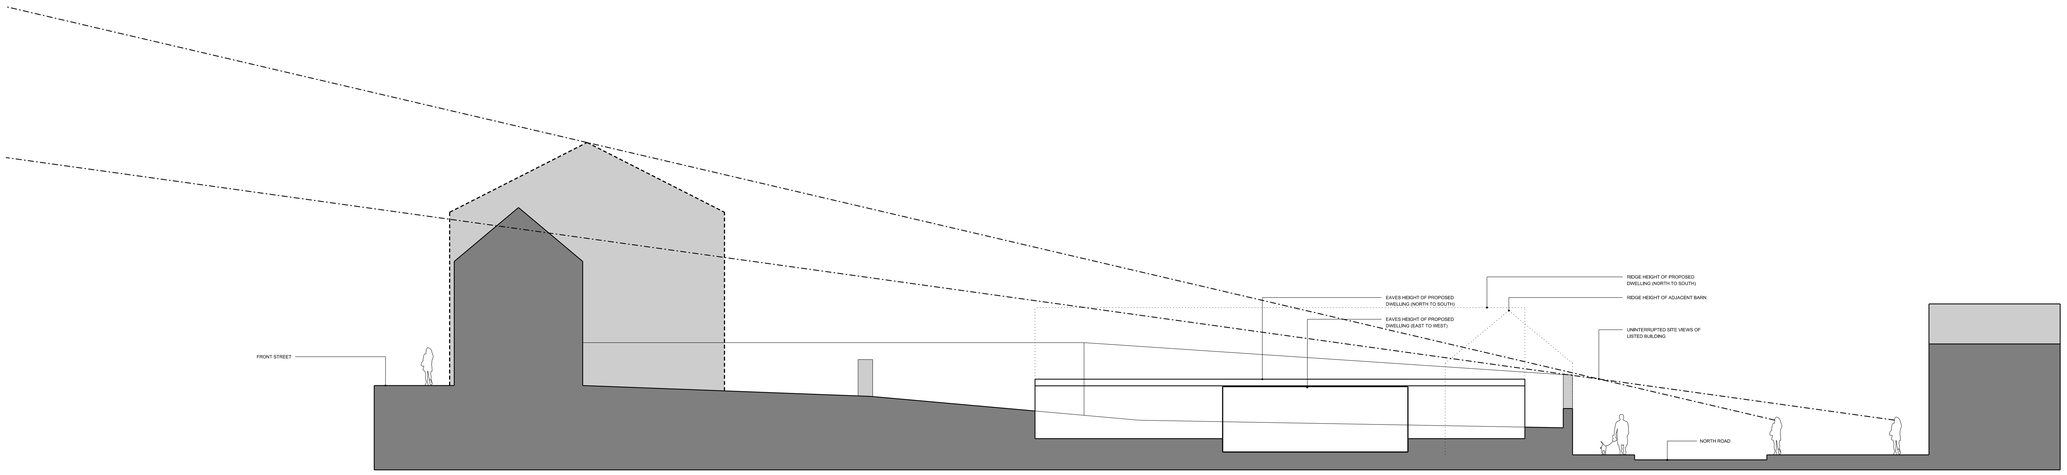

PROPOSED SITE SECTION - NORTH TO SOUTH

FITZARCHITECTS

THE PLACE - ATHENAEUM STREET
SUNDERLAND - SR1 1QX
T +44 (0)191 563 7025 F +44 (0)191 510 1746
WWW.FITZARCHITECTS.CO.UK
OFFICE@FITZARCHITECTS.CO.UK

CLIENT
CONNOLLY

PROJECT
PROPOSED RESIDENTIAL DEVELOPMENT ON LAND TO THE REAR OF 64 FRONT STREET

STAGE
PLANNING

DRAWING
EXISTING AND PROPOSED SITE SECTIONS

PROJECT NUMBER	SCALES
1277	1:100 @ A0
DRAWING NUMBER	**DATE**
AL (0) 0020	FEB 15
DRAWN BY	**CHECKED BY**
DI	CRF
REVISION	**NORTH**

REVISION	DATE AND DESCRIPTION

COPYRIGHT OF FITZ ARCHITECTS LIMITED
NOT TO BE SCALED - ALL DIMENSIONS TO BE CHECKED ON SITE

75MM