©2010 Arqiva
All rights reserved. No part of this publication may be reproduced, stored in a retrieval system or transmitted in any form or by any means (Electronic, Mechanical, Photocopying, Recording or otherwise), without the prior written consent of the Company.

NOTES

NOTE:
BUSHES TO BE CUT BACK AS REQUIRED TO ALLOW CONSTRUCTION OF MONOPOLE FOUNDATION

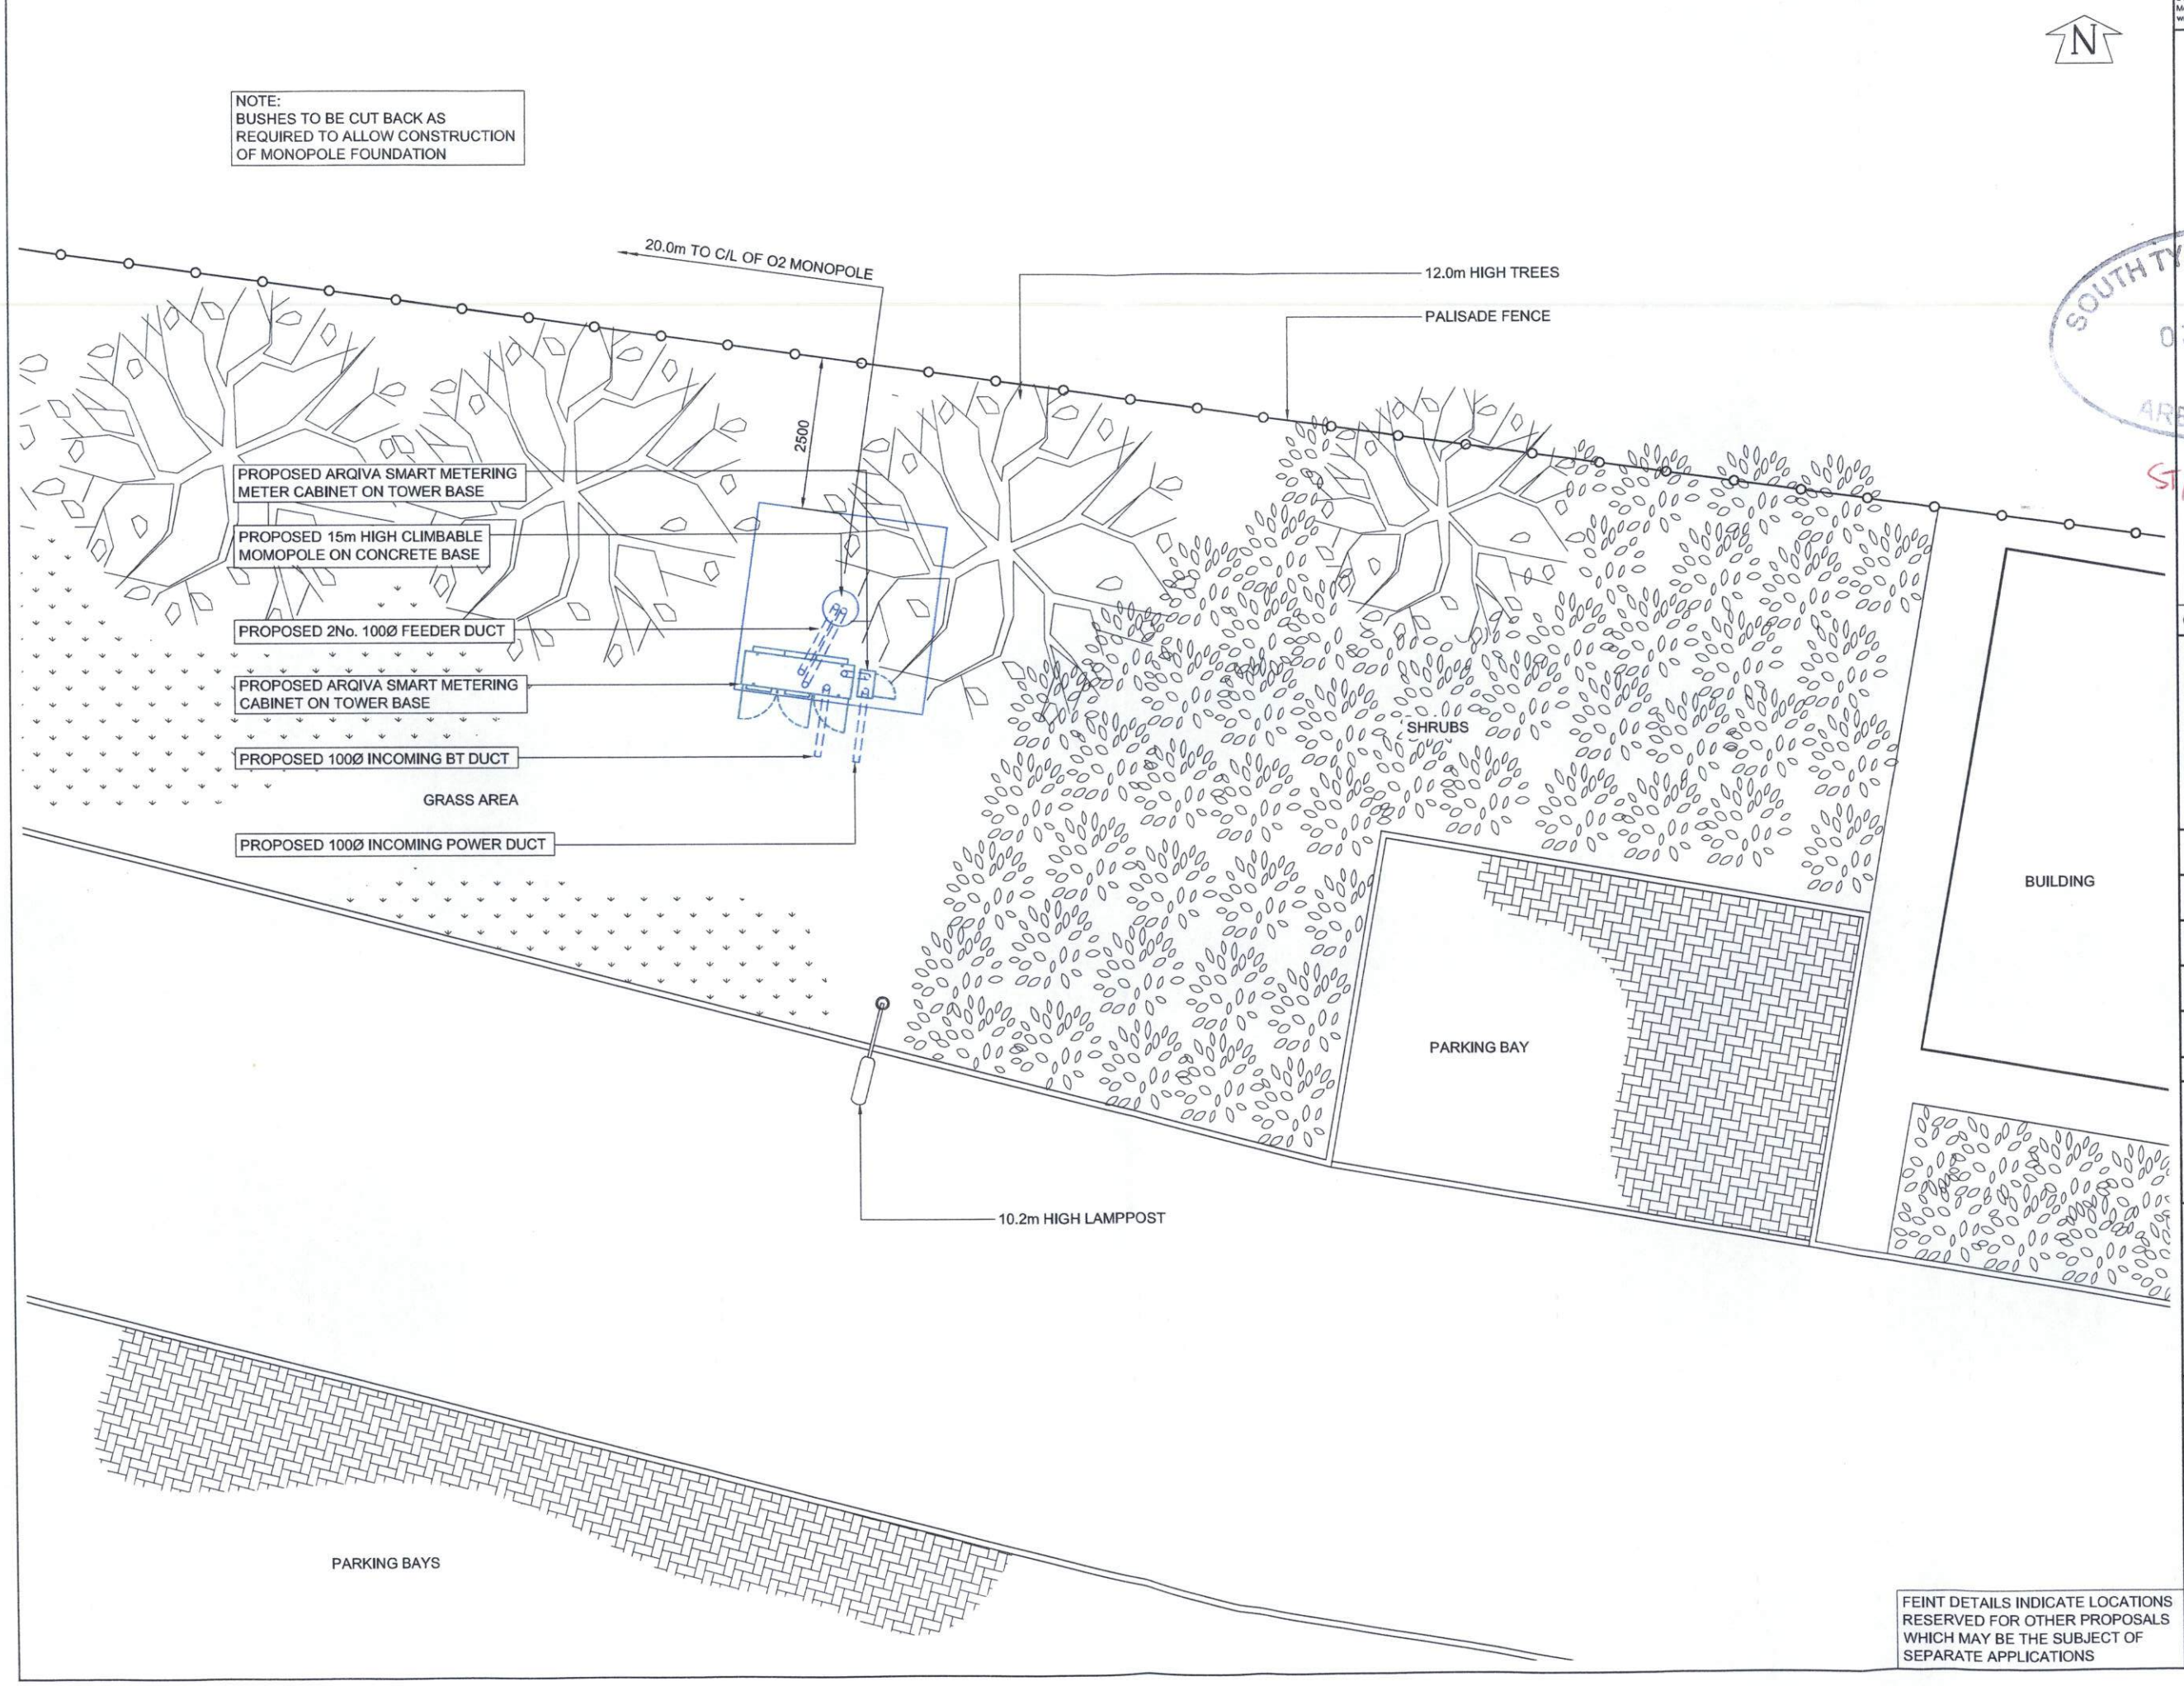

FEINT DETAILS INDICATE LOCATIONS RESERVED FOR OTHER PROPOSALS WHICH MAY BE THE SUBJECT OF SEPARATE APPLICATIONS

SOUTH TYNESIDE COUNCIL
03 MAR 2015
AREA PLANNING
ST/0201/15/TPN

CELL No.	NE034

CONTRACTOR:- DALY INTERNATIONAL

CONSULTANT:- DALY INTERNATIONAL
FAIRBANK HOUSE
ASHLEY ROAD
ALTRINCHAM, CHESHIRE
WA14 2DP

ENGINEER:- JOHN STOCKDALE
0161 941 5481
john.stockdale@dalyinternational.com

DRAWING MANAGER:- JOHN BOOTE
0161 941 5481
john.boote@dalyinternational.com

	PROJ No			
	PROJ No			
	PROJ No			
	PROJ No			
	PROJ No 159018			
.A	PLANNING ISSUE		DAL	
ISS	REVISION	DATE	DRN	APP

arqiva

Crawley Court, Winchester, Hampshire, SO21 2QA
Tel. 01962 823434, Fax. 01962 822378

SITE No 300849
SM_NE034
VICTORIA INDUSTRIAL ESTATE
VICTORIA ROAD WEST
HEBBURN
TYNE AND WEAR
NE31 1UB

NGR NZ 30404 63264

OS GRID 430404, 563264

TITLE
SITE PLAN
PROPOSED
ARQIVA SMART METERING

SCALE 1:100

DRAWN	DAL	20/11/14
APPROVED		

DRG No. 300849-01-100-MD001 Sheet 1 of 1 Rev .A

A3