Do not scale from this drawing

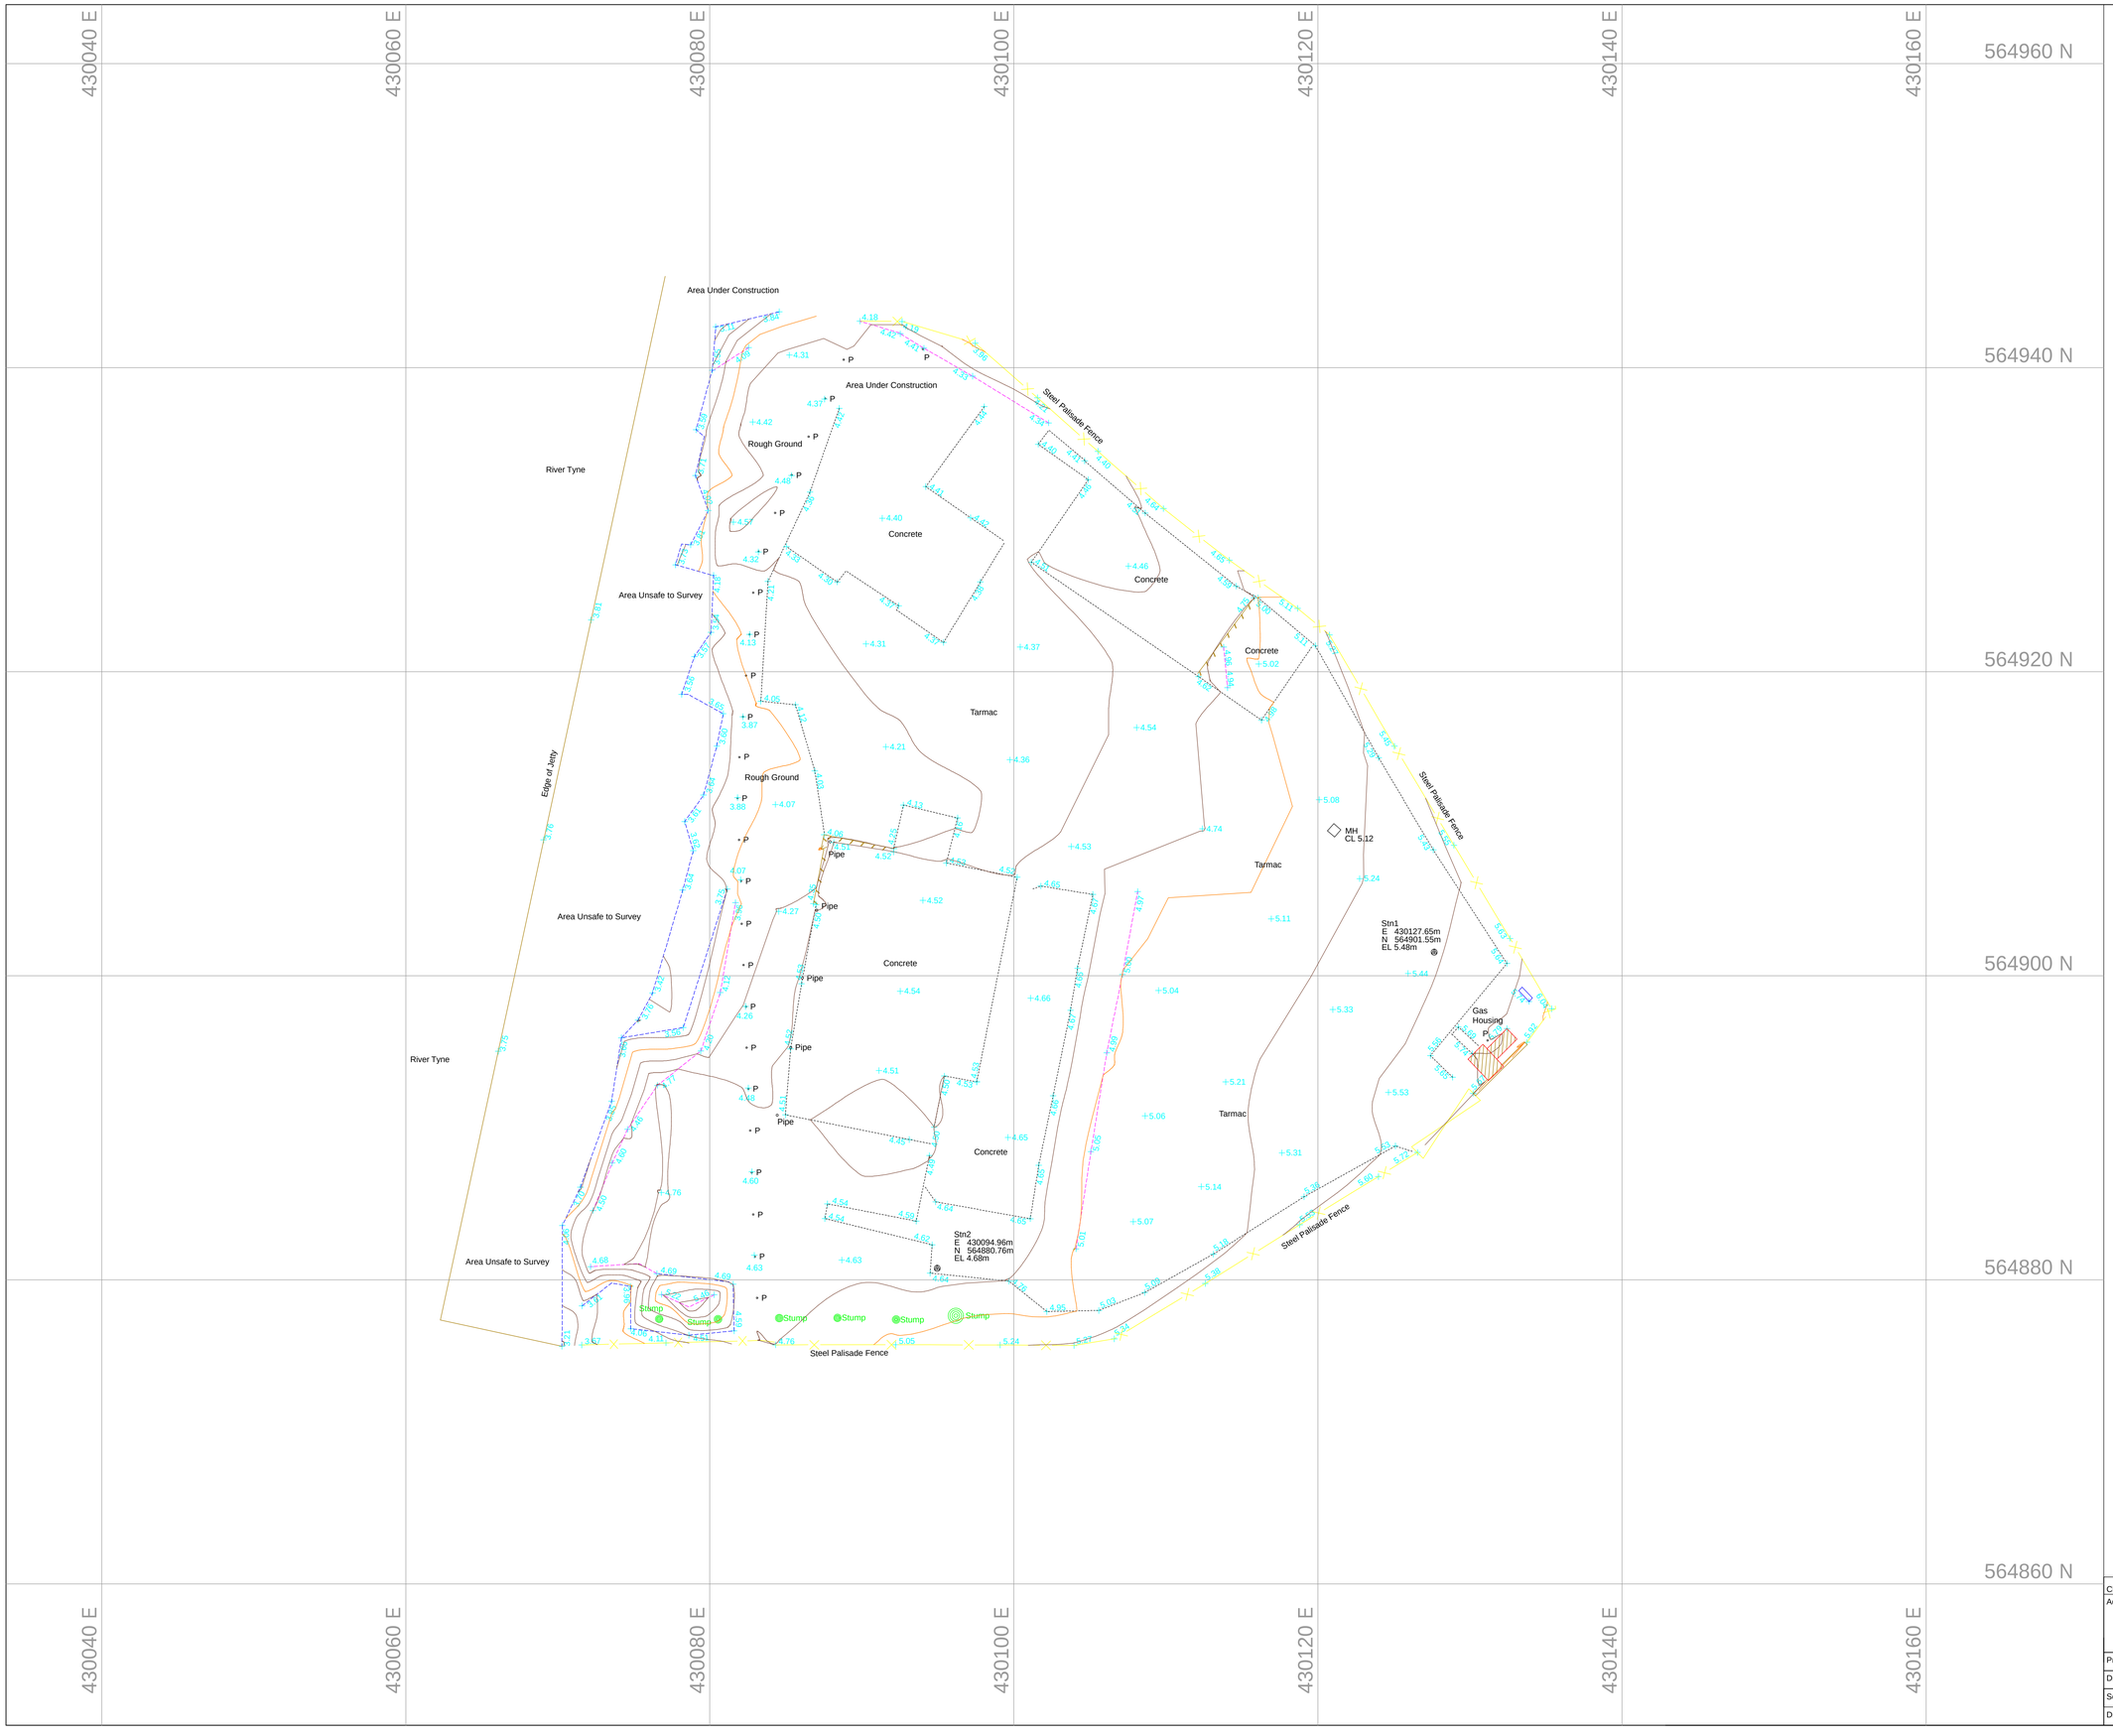

Client:	Mr. Terry Smith		
Address:	2 Prince Consort Road Hebburn Tyne and Wear NE31 1EH		
Project:	New Development		
Drawing Title:	Topographical Survey		
Scale:	1:200@A1	Date:	29/05/2015
Drawn: G.Z	Checked B.W	Dwg No.	1425_10

BW ARCHITECTURE
RIBA Chartered Practice
104 Great Lime Road
Newcastle Upon Tyne
NE12 7DQ
T: 0191 289 4312
M: 0794 4573 433
bwarchitecture@gmail.com
www.bw-architecture.co.uk