T1 - EMR Tyne Dock Location and Access plan

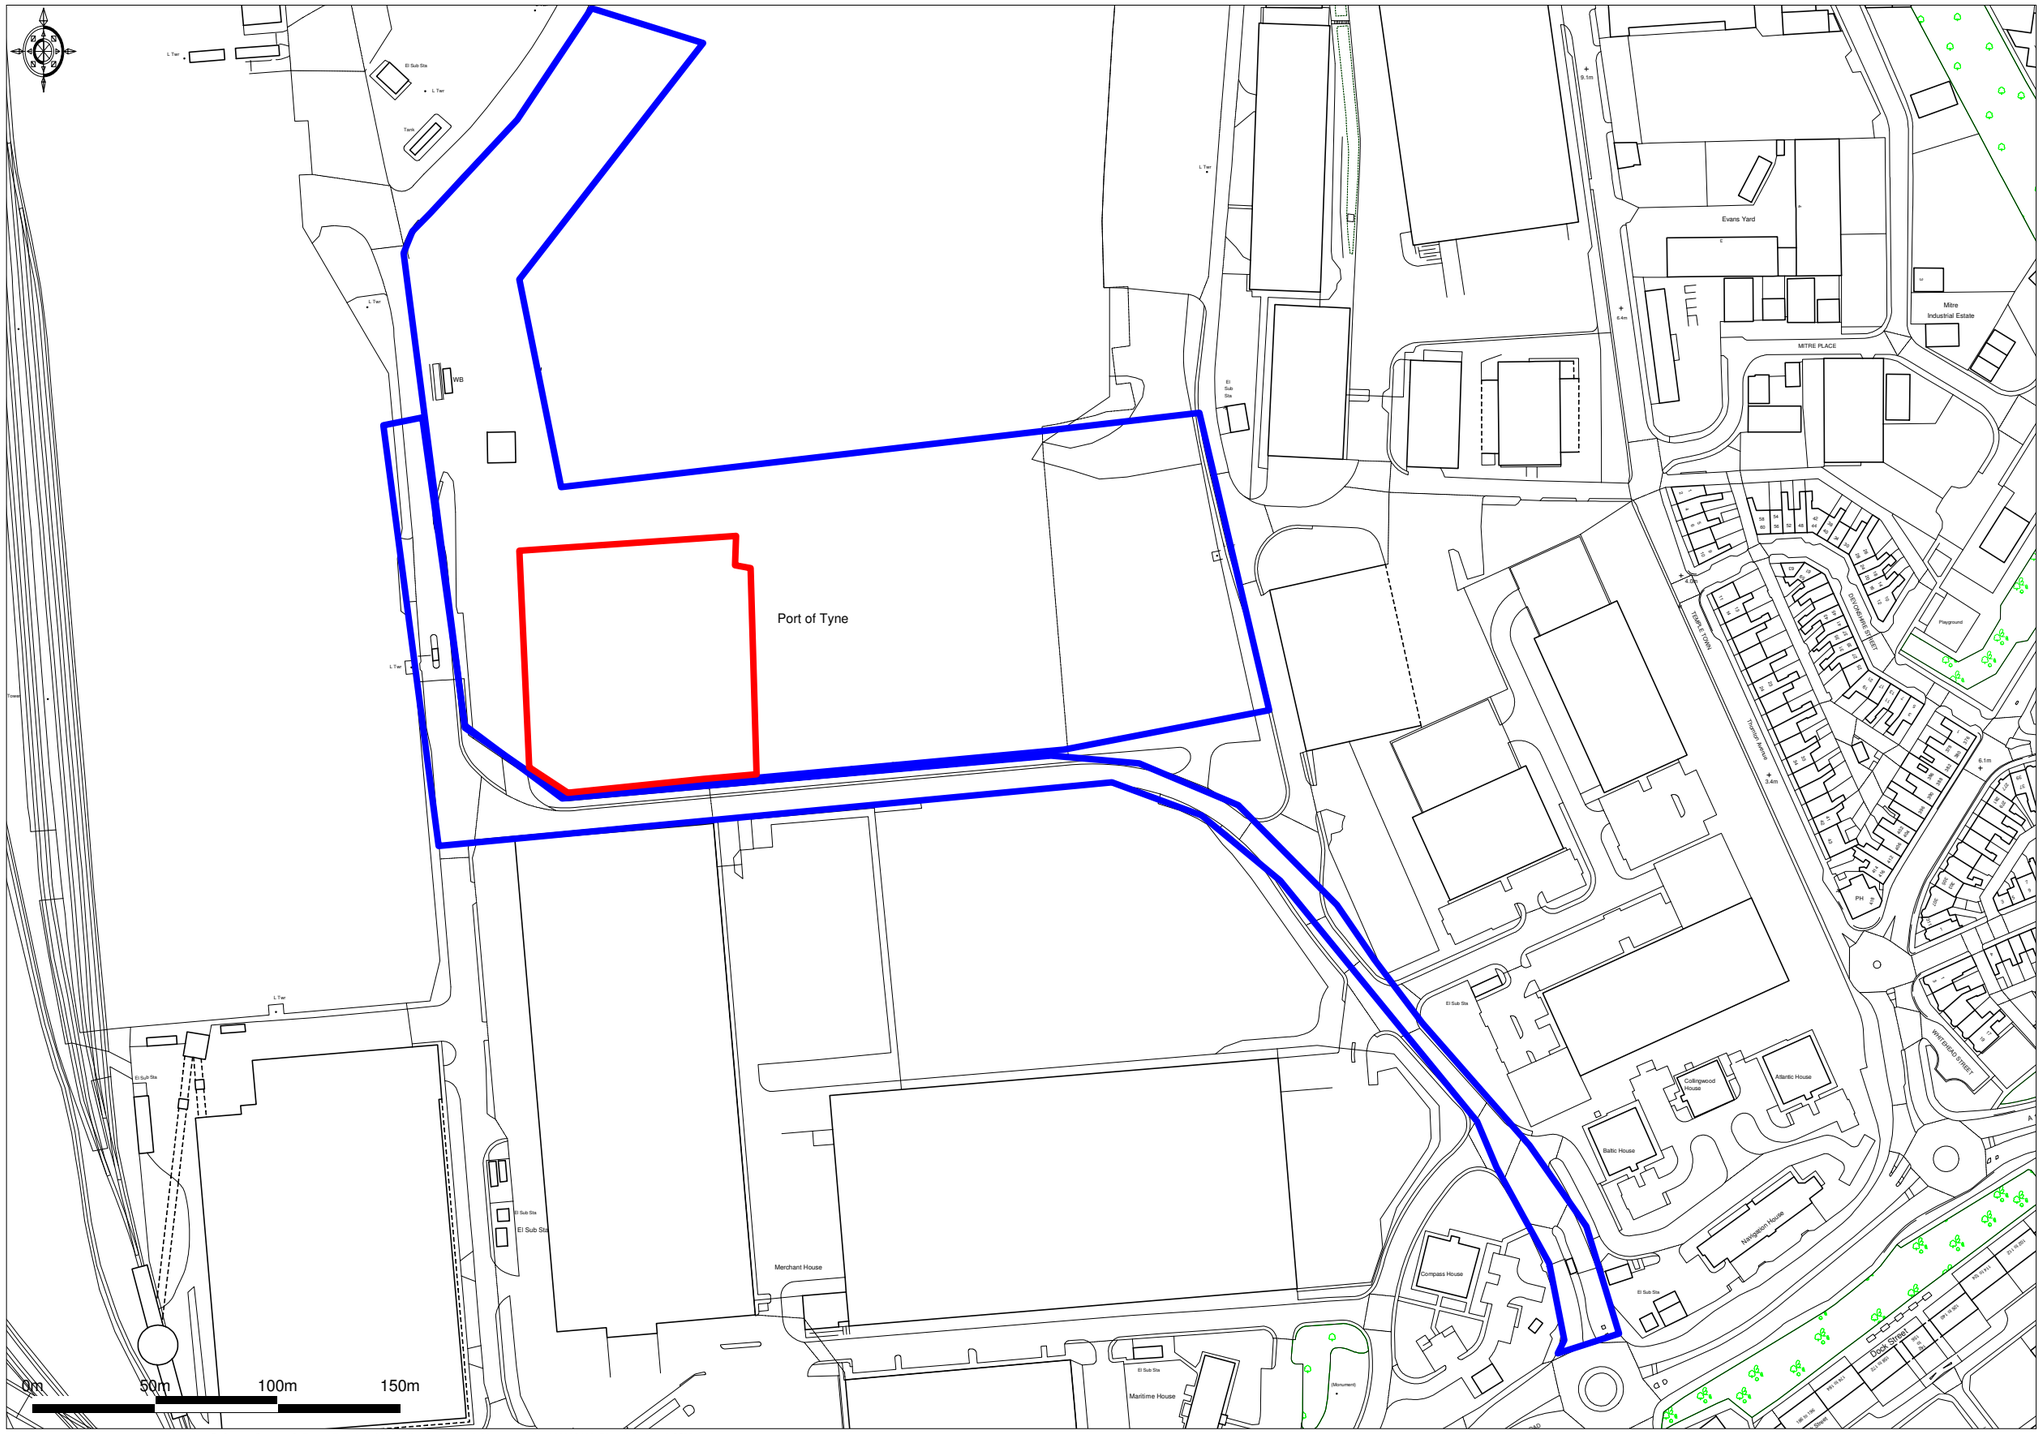

Ordnance Survey © Crown Copyright 2015. All rights reserved. Licence number 100022432. Plotted Scale - **1:2500**

Promap®

Scale 1.2500(A3)