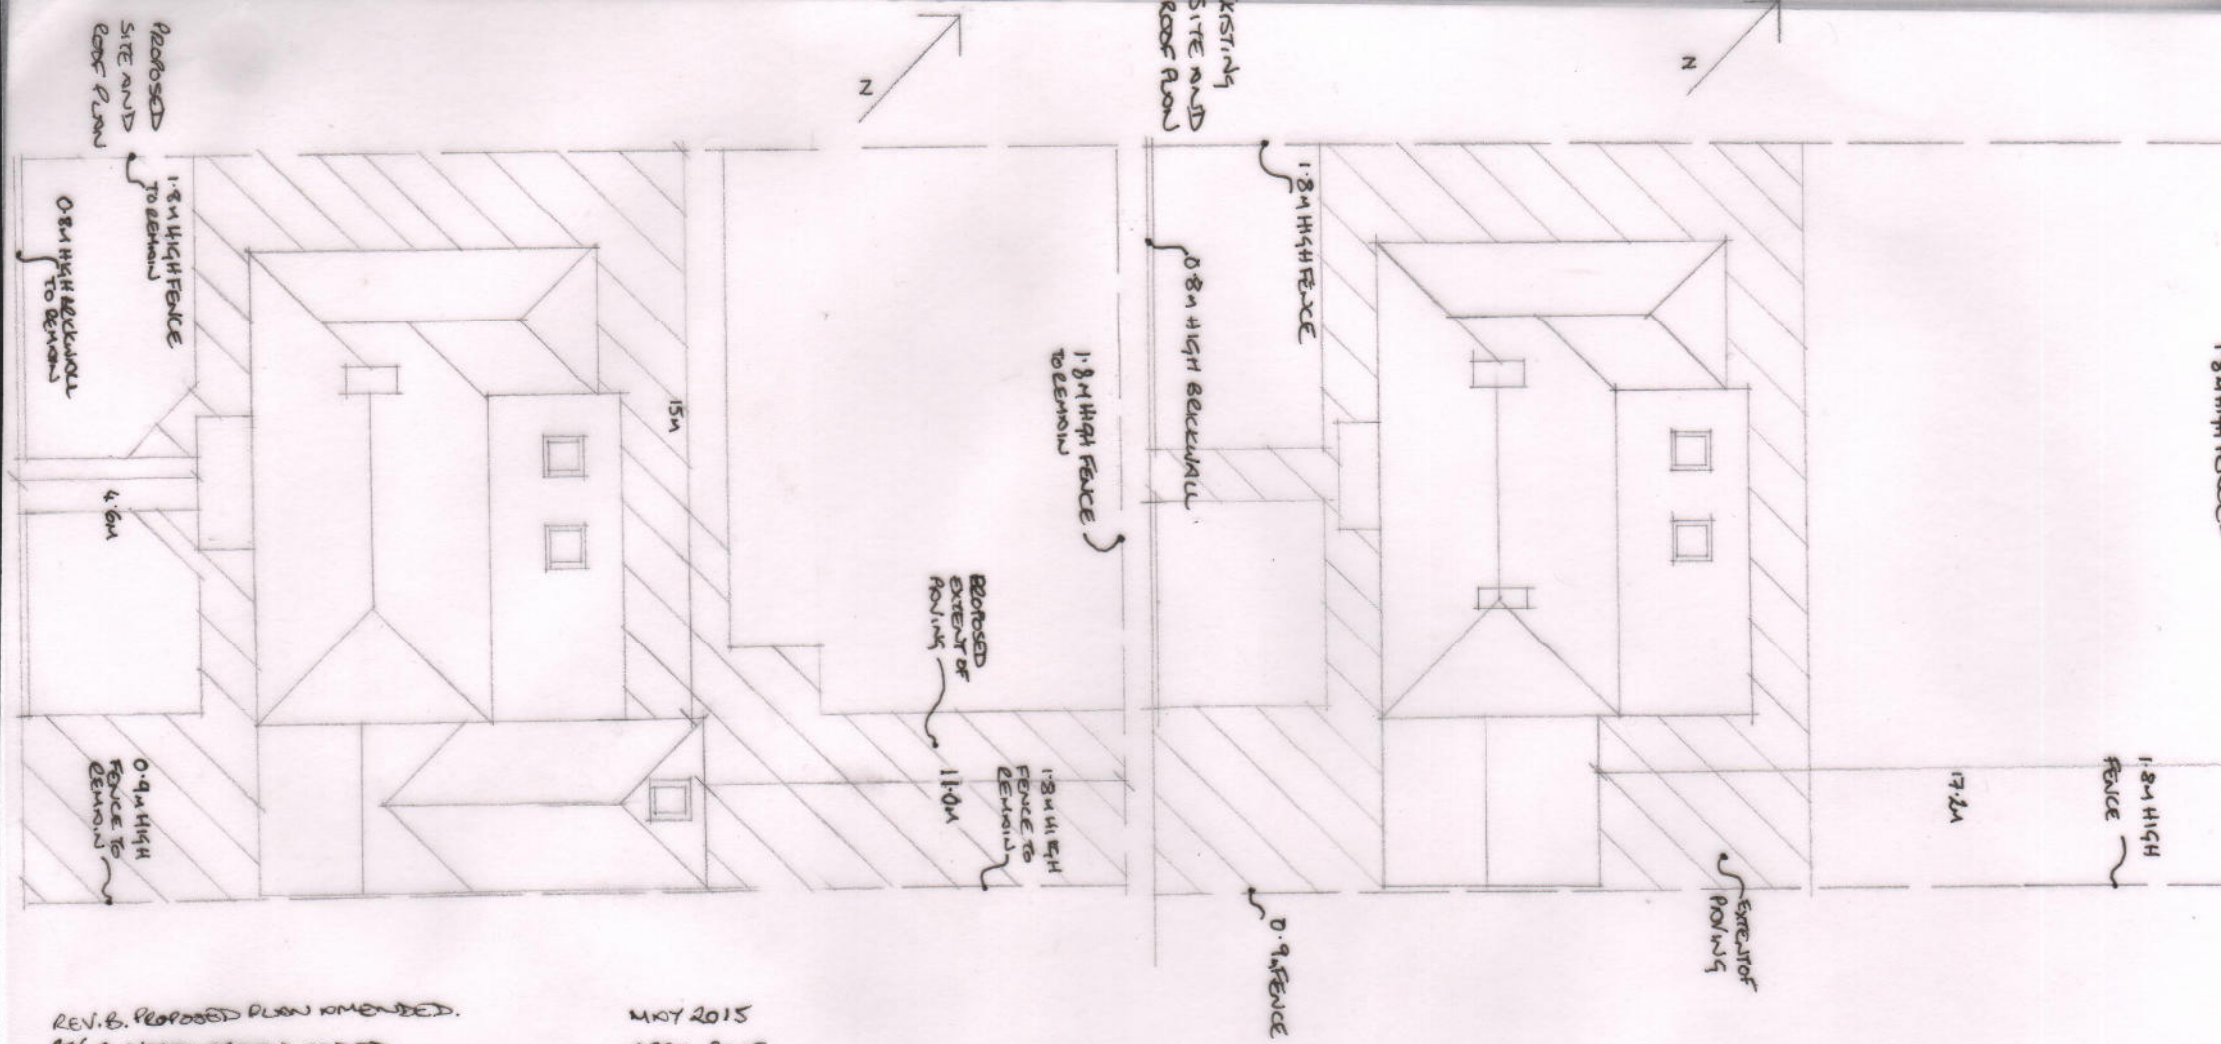

REV. B. PROPOSED PLAN AMENDED. MAY 2015
REV. A. NORTH ARROW ADDED. APRIL 2015

Job No 15/02

Drawing No 06 Rev B.

Job Name 3 ALISON DRIVE, EAST BOLDON

Drawing EXISTING AND PROPOSED SITE AND ROOF PLAN

Scale (Do not scale drwg.) 1:200 Date MARCH 2015

L Rollins Design, 4 North Drive, Cleadon Village,
Tyne and Wear, SR6 7SN
T: 0191 537 3408 M: 0754 658 0114
Lynsey@lrollinsdesign.co.uk
lrollinsdesign.co.uk

lrollinsdesign