Refer to Landscape proposal
for full planting and hard surface schemes

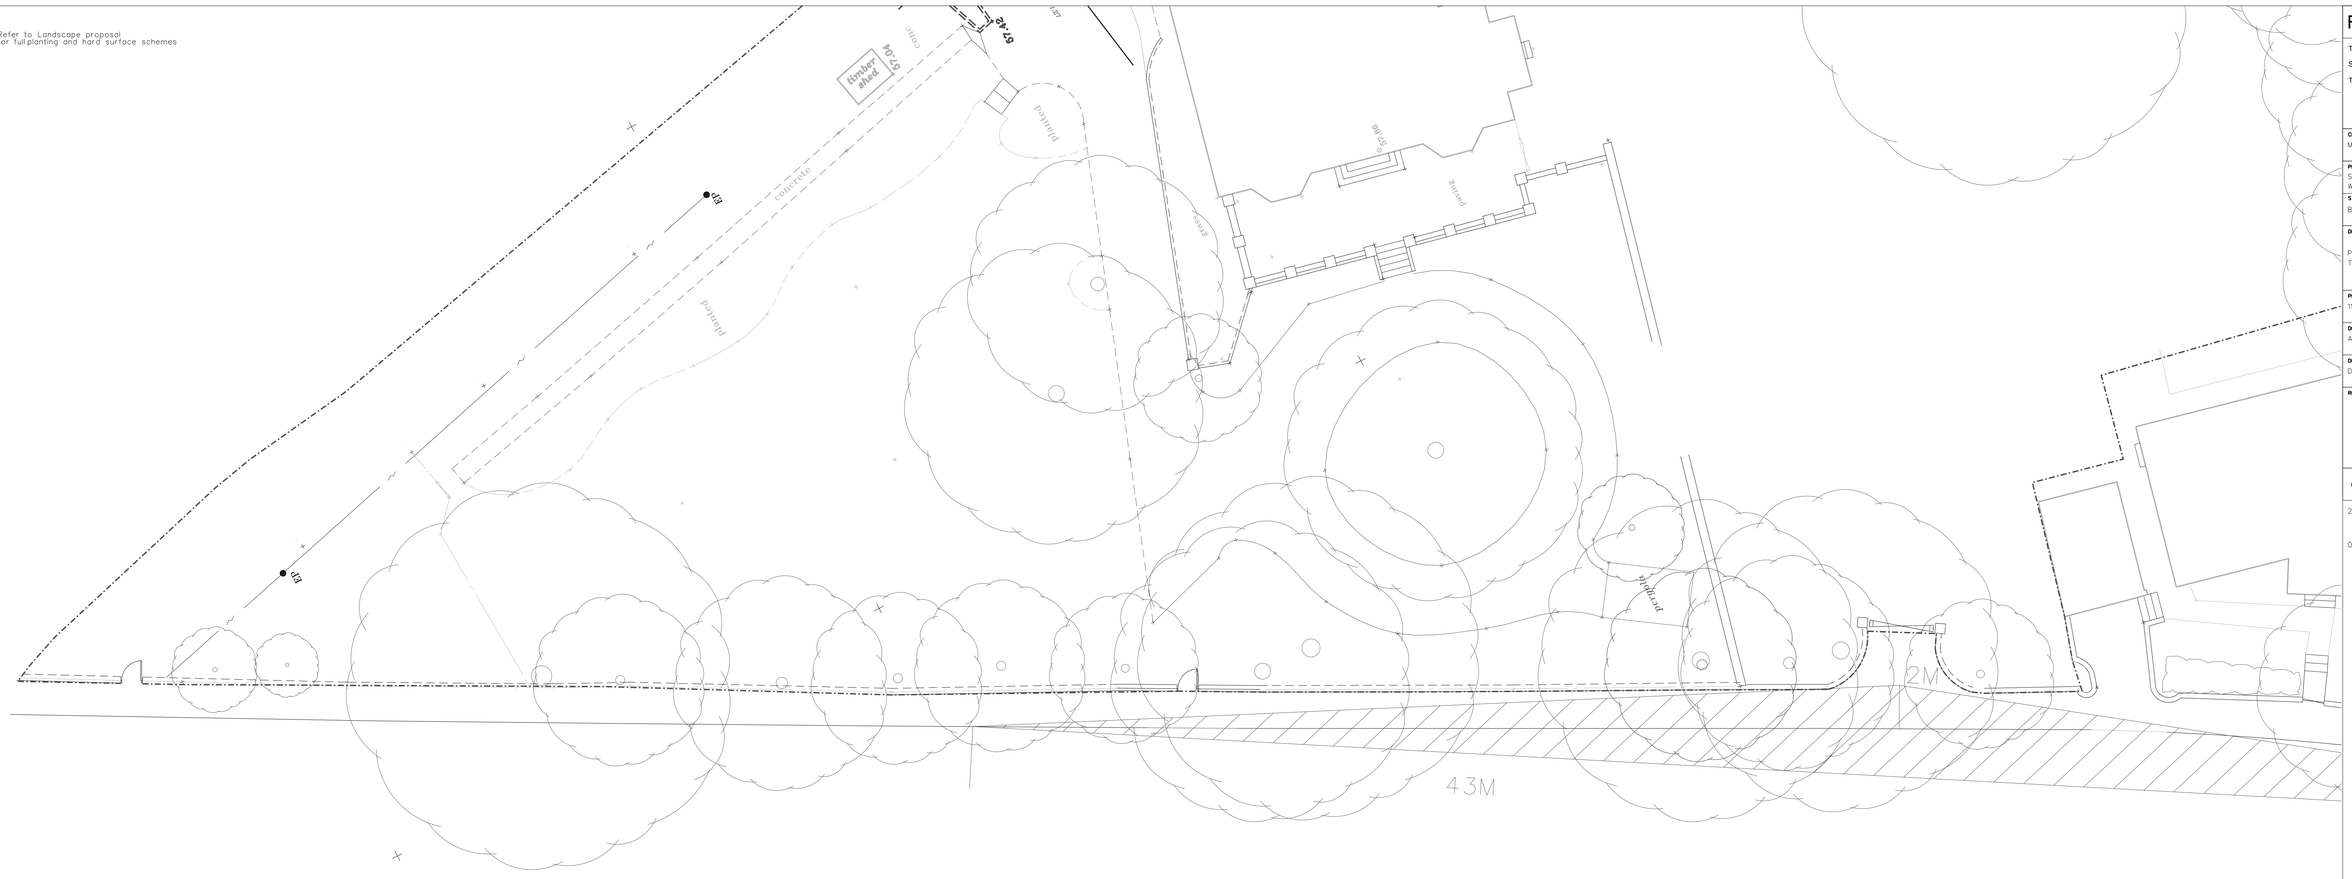

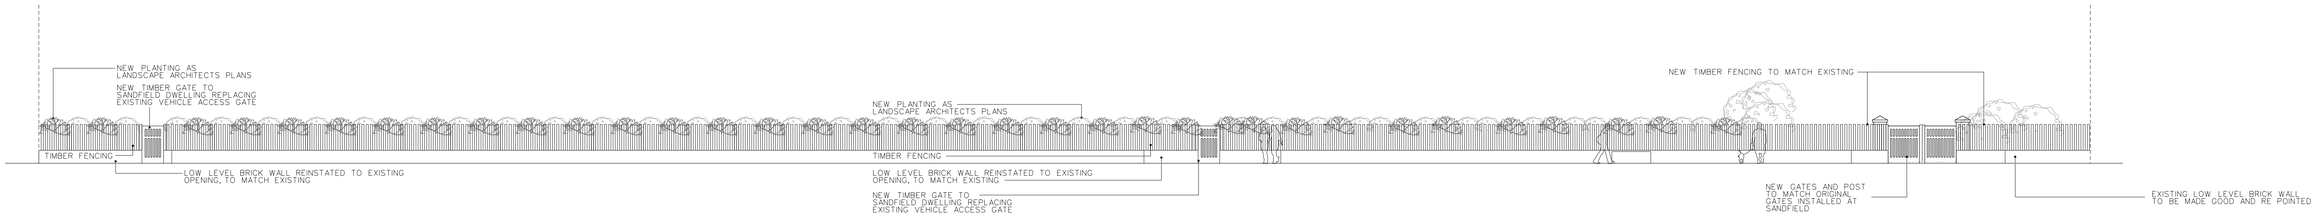

PROPOSED FRONT BOUNDARY WALL ONTO DOWNHILL LANE

TREES OMITTED IN ELEVATION FOR CLARITY

FITZARCHITECTS

THE PLACE - ATHENAEUM STREET
SUNDERLAND - SR1 1QX
T +44 (0)191 563 7025 F +44 (0)191 510 1746
WWW.FITZARCHITECTS.CO.UK
OFFICE@FITZARCHITECTS.CO.UK

CLIENT
MR AND MRS CRONIN

PROJECT
SANDFIELD, DOWNHILL LANE,
WEST BOLDON,

STAGE
BUILDING CONTROL

DRAWING
PROPOSED FRONT BOUNDARY WALL
TO DOWNHILL LANE

PROJECT NUMBER	SCALES
1192	1:100 @ A0
DRAWING NUMBER	**DATE**
AL (30) 0200	07 AUG 2013
DRAWN BY	**CHECKED BY**
DI	CM
REVISION	**NORTH**
B	

REVISION	DATE AND DESCRIPTION
26.05.15	REV A - PROPOSED ELEVATION AMENDED TO ILLUSTRATE NEW GATE AND BLOCKING UP OF EXISTING OPENING
01.06.15	REV B - ENTRANCE GATES ILLUSTRATED ON PLAN TO REPLACE EXISTING ARRANGEMENT VISION SPLAY ADDED

COPYRIGHT OF FITZ ARCHITECTS LIMITED

NOT TO BE SCALED - ALL DIMENSIONS TO BE CHECKED ON SITE

75MM