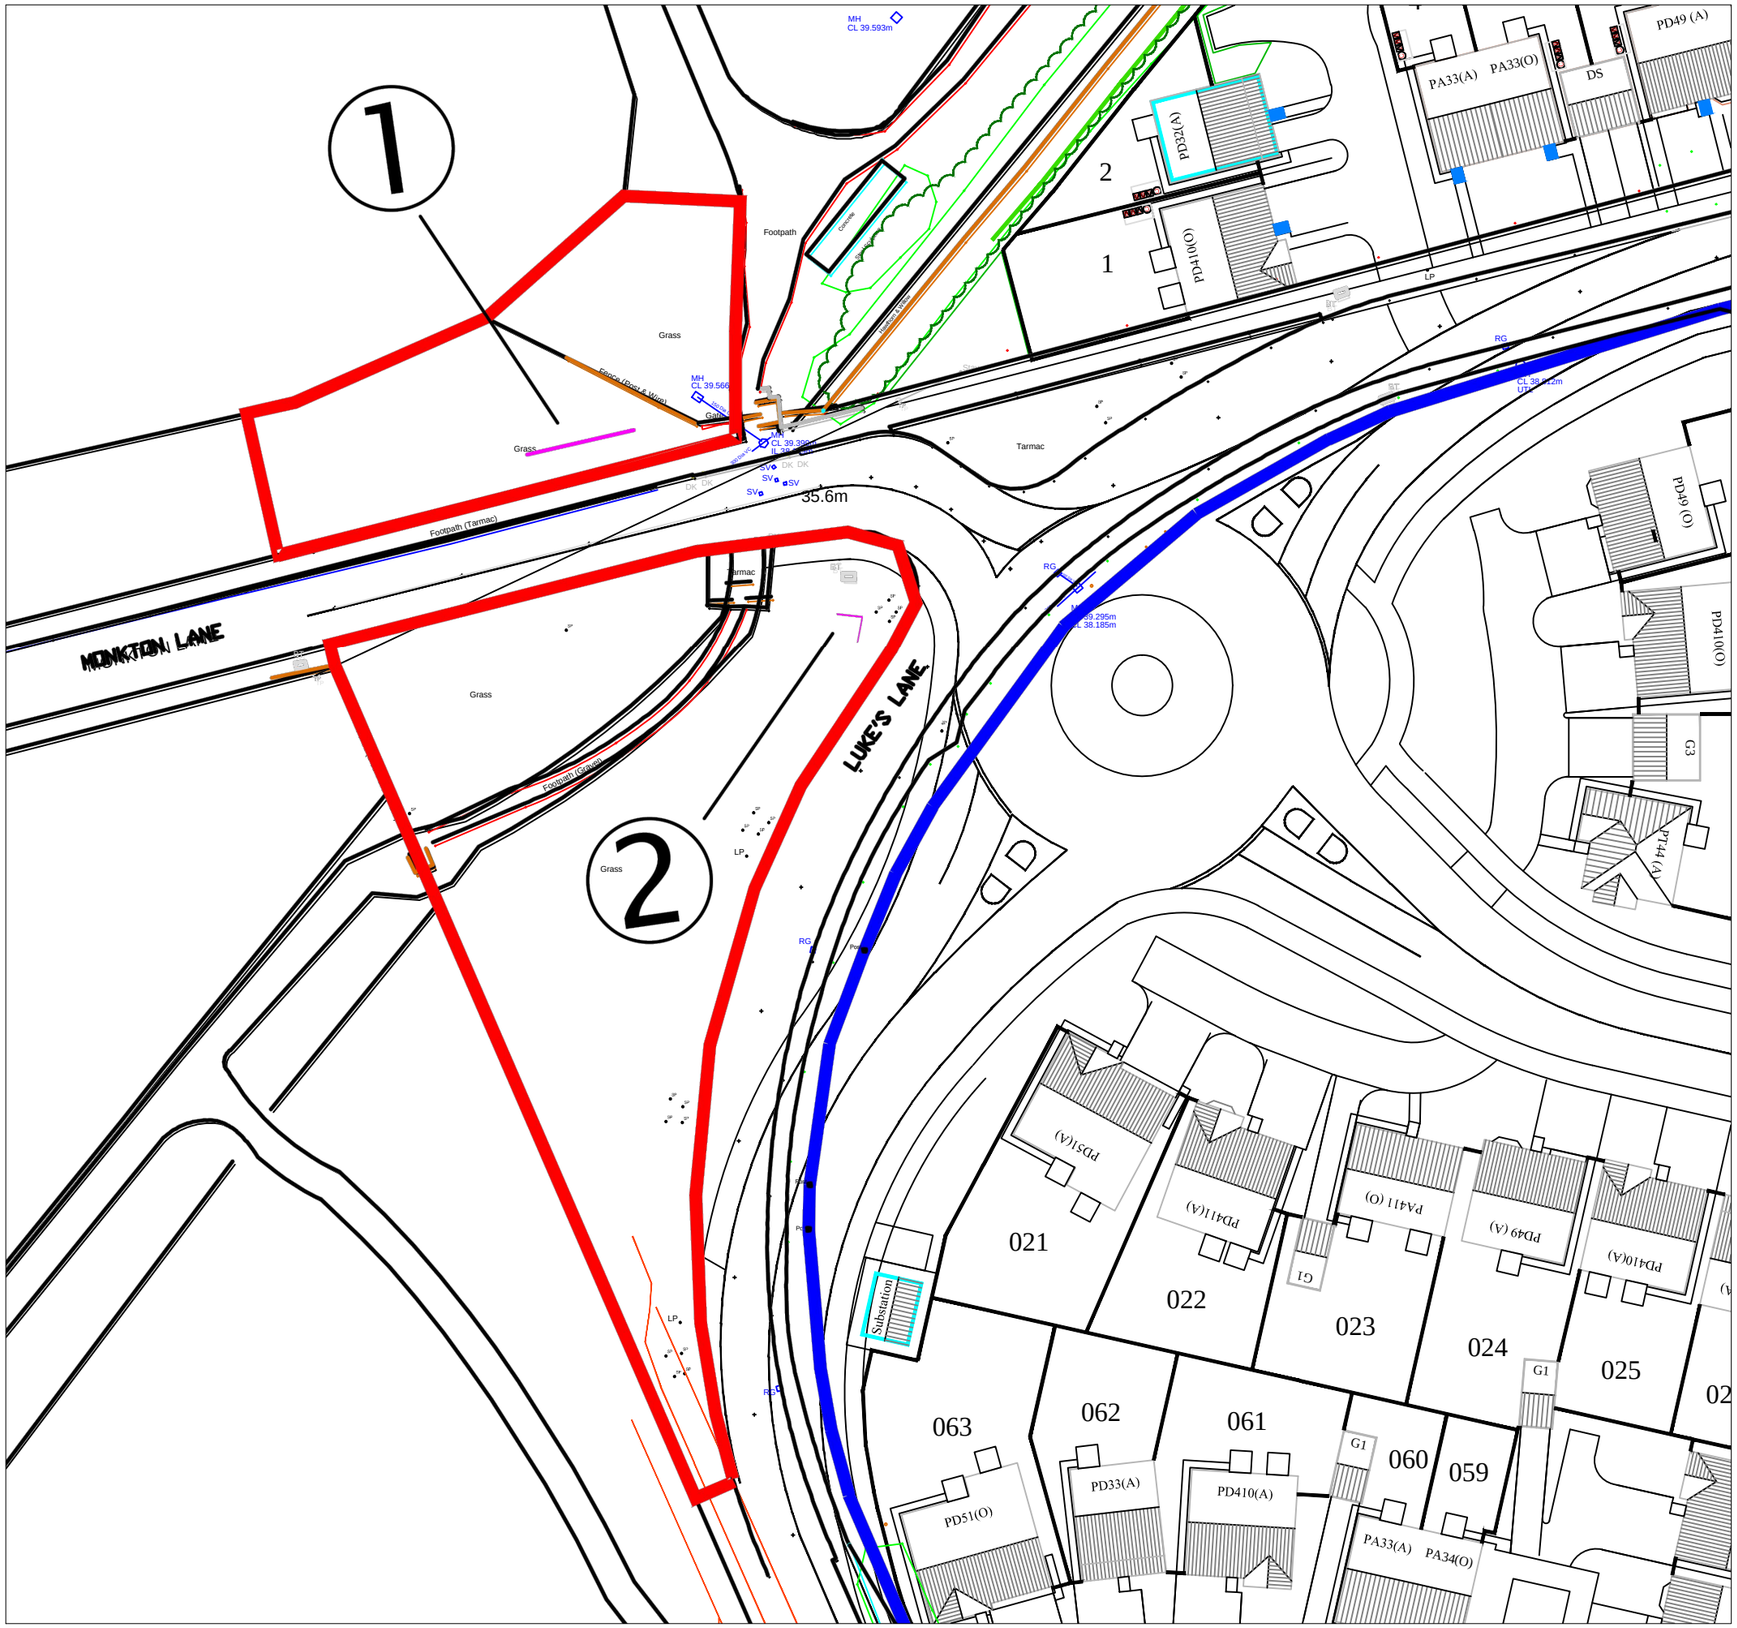

	Height	Width	Depth
Sign 1	1.5m	9m	0.003m
Sign 2	2.88m	2.1m	0.003m

Rev	Amendment	By	Chk'd	Date
A	Duct Plan transferred to Autocad format Phase 2 Barratt re-plan ducts added to revised utility layouts.	MW		27.05.15

DRAWING STATUS: DRAWING STAUS

BARRATT
NORTH EAST DIVISION

Barratt House • City West Business Park • Scotswood Road
NEWCASTLE UPON TYNE NE4 7DF

Tel: 0191 298 6100 Fax:0191 256 8324

DEVELOPMENT:

Monkton Fell - Phase 2

TITLE:

Signage Location Plan
(Including New Roundabout)

DRAWN BY: MW	CHECKED BY: #
DATE: 12.05.15	SHEET SIZE: A3
SCALE: 1:500@A3	REVISION: A

DRAWING NUMBER:

H5798-600-01