Notes:

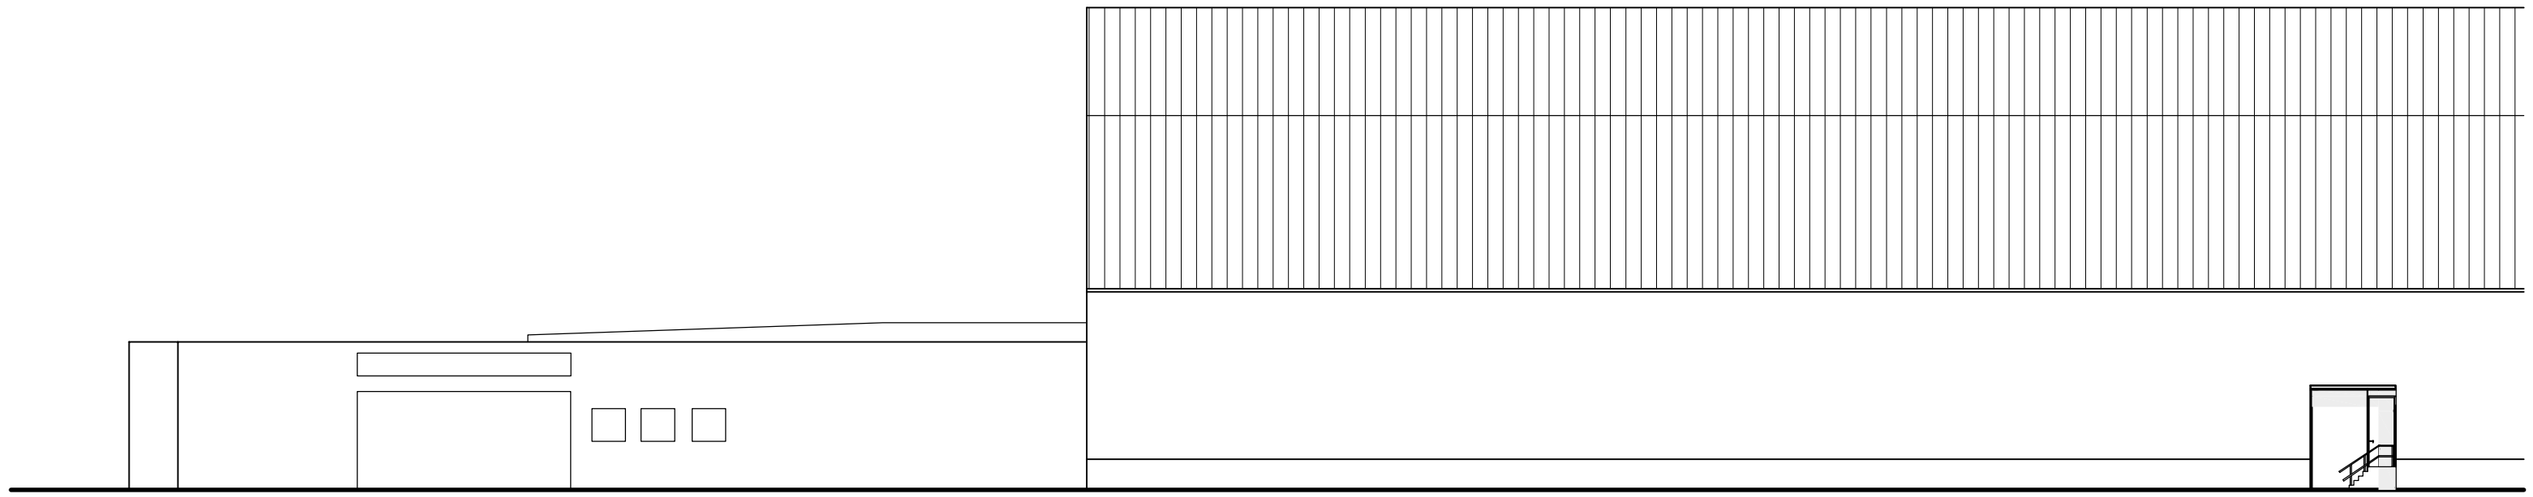

Elevation D

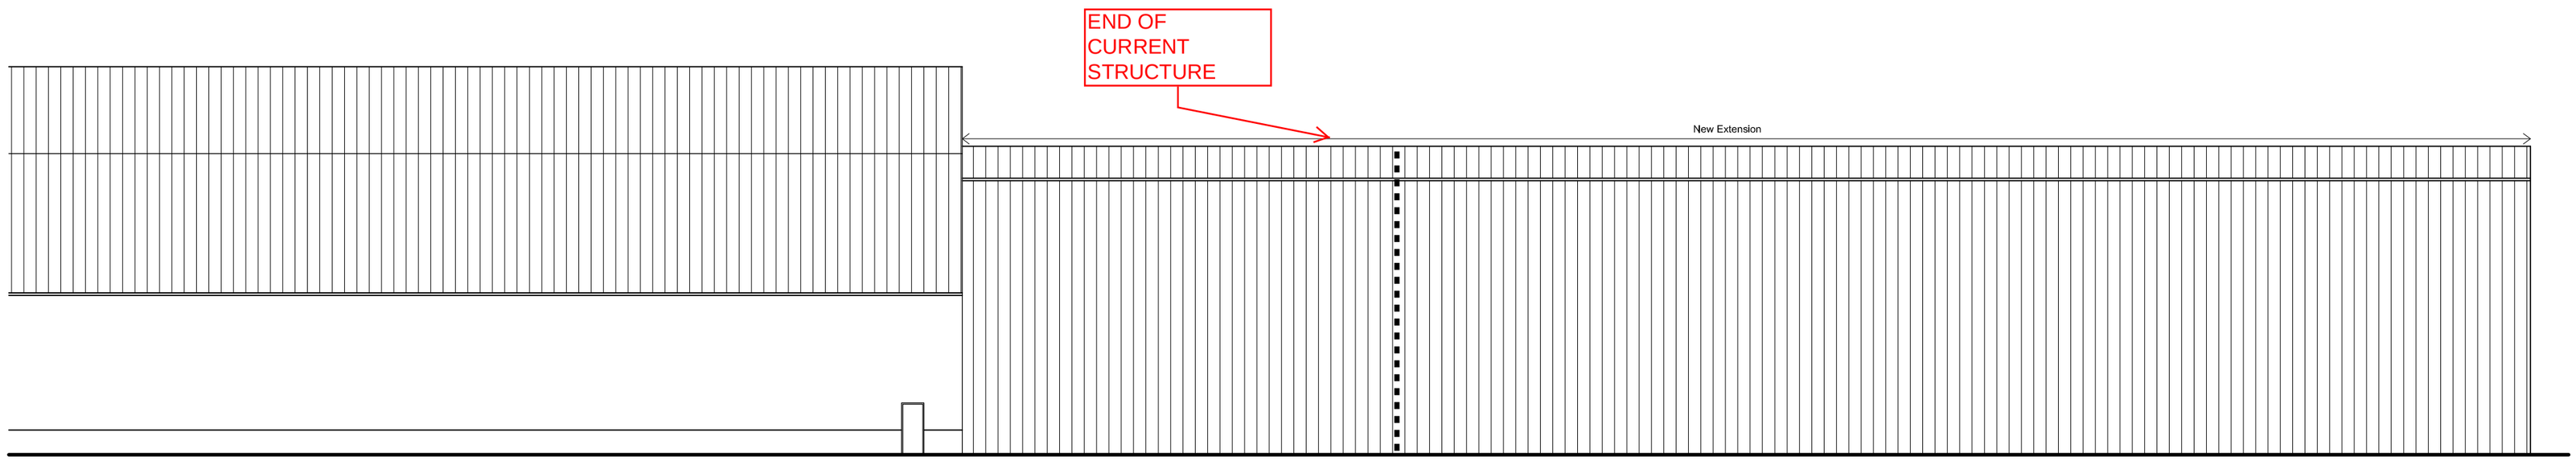

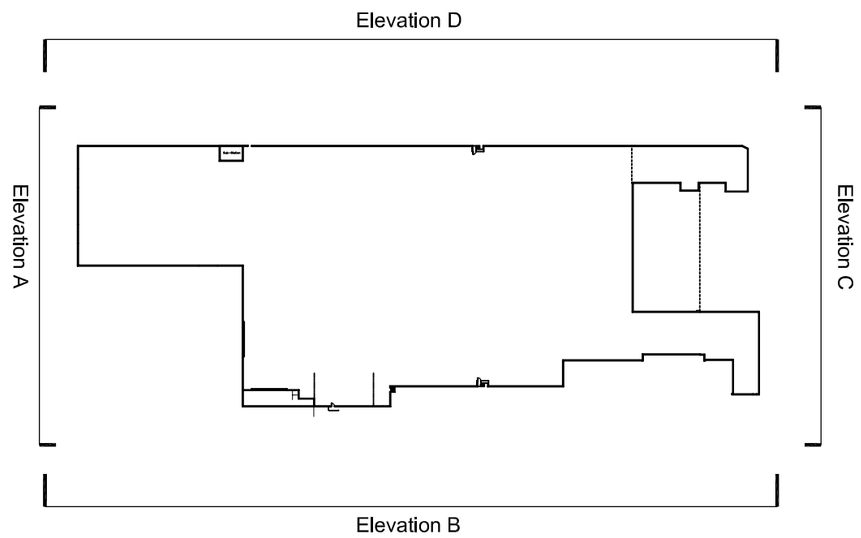

Portland consulting engineers

Revision:	Date:	Drawn By:
B	29/10/14	MQ
A	21/05/14	CN

First Issue

The use of this data by the recipient acts as an agreement of the following statements. Do not use this data if you do not agree with any of the following statements:-
All drawings are based upon site Information supplied by third parties and as such their accuracy cannot be guaranteed. All features are approximate and subject to clarification by a detailed topographical survey, statutory service enquiries and confirmation of the legal boundaries.
Do not scale the drawing.
Use figured dimensions in all cases.
Check all dimensions on site.
Report discrepancies in writing to GradonArchitecture before proceeding.

Status
Planning

Project
PHEONIX STEEL LTD PD LOGISTICS
Simonside Ind Estate

Drawing
Proposed Elevation D

Project No.	Drawing No.
GRA-289	210:04
Scale at A2	Drawn By
1:200	CN

GRADONARCHITECTURE
NE40 STUDIOS
MAIN ROAD RYTON
TYNE & WEAR NE40 3GA
UNITED KINGDOM
T: +44(0) 1914139981
www.gradonarchitecture.com