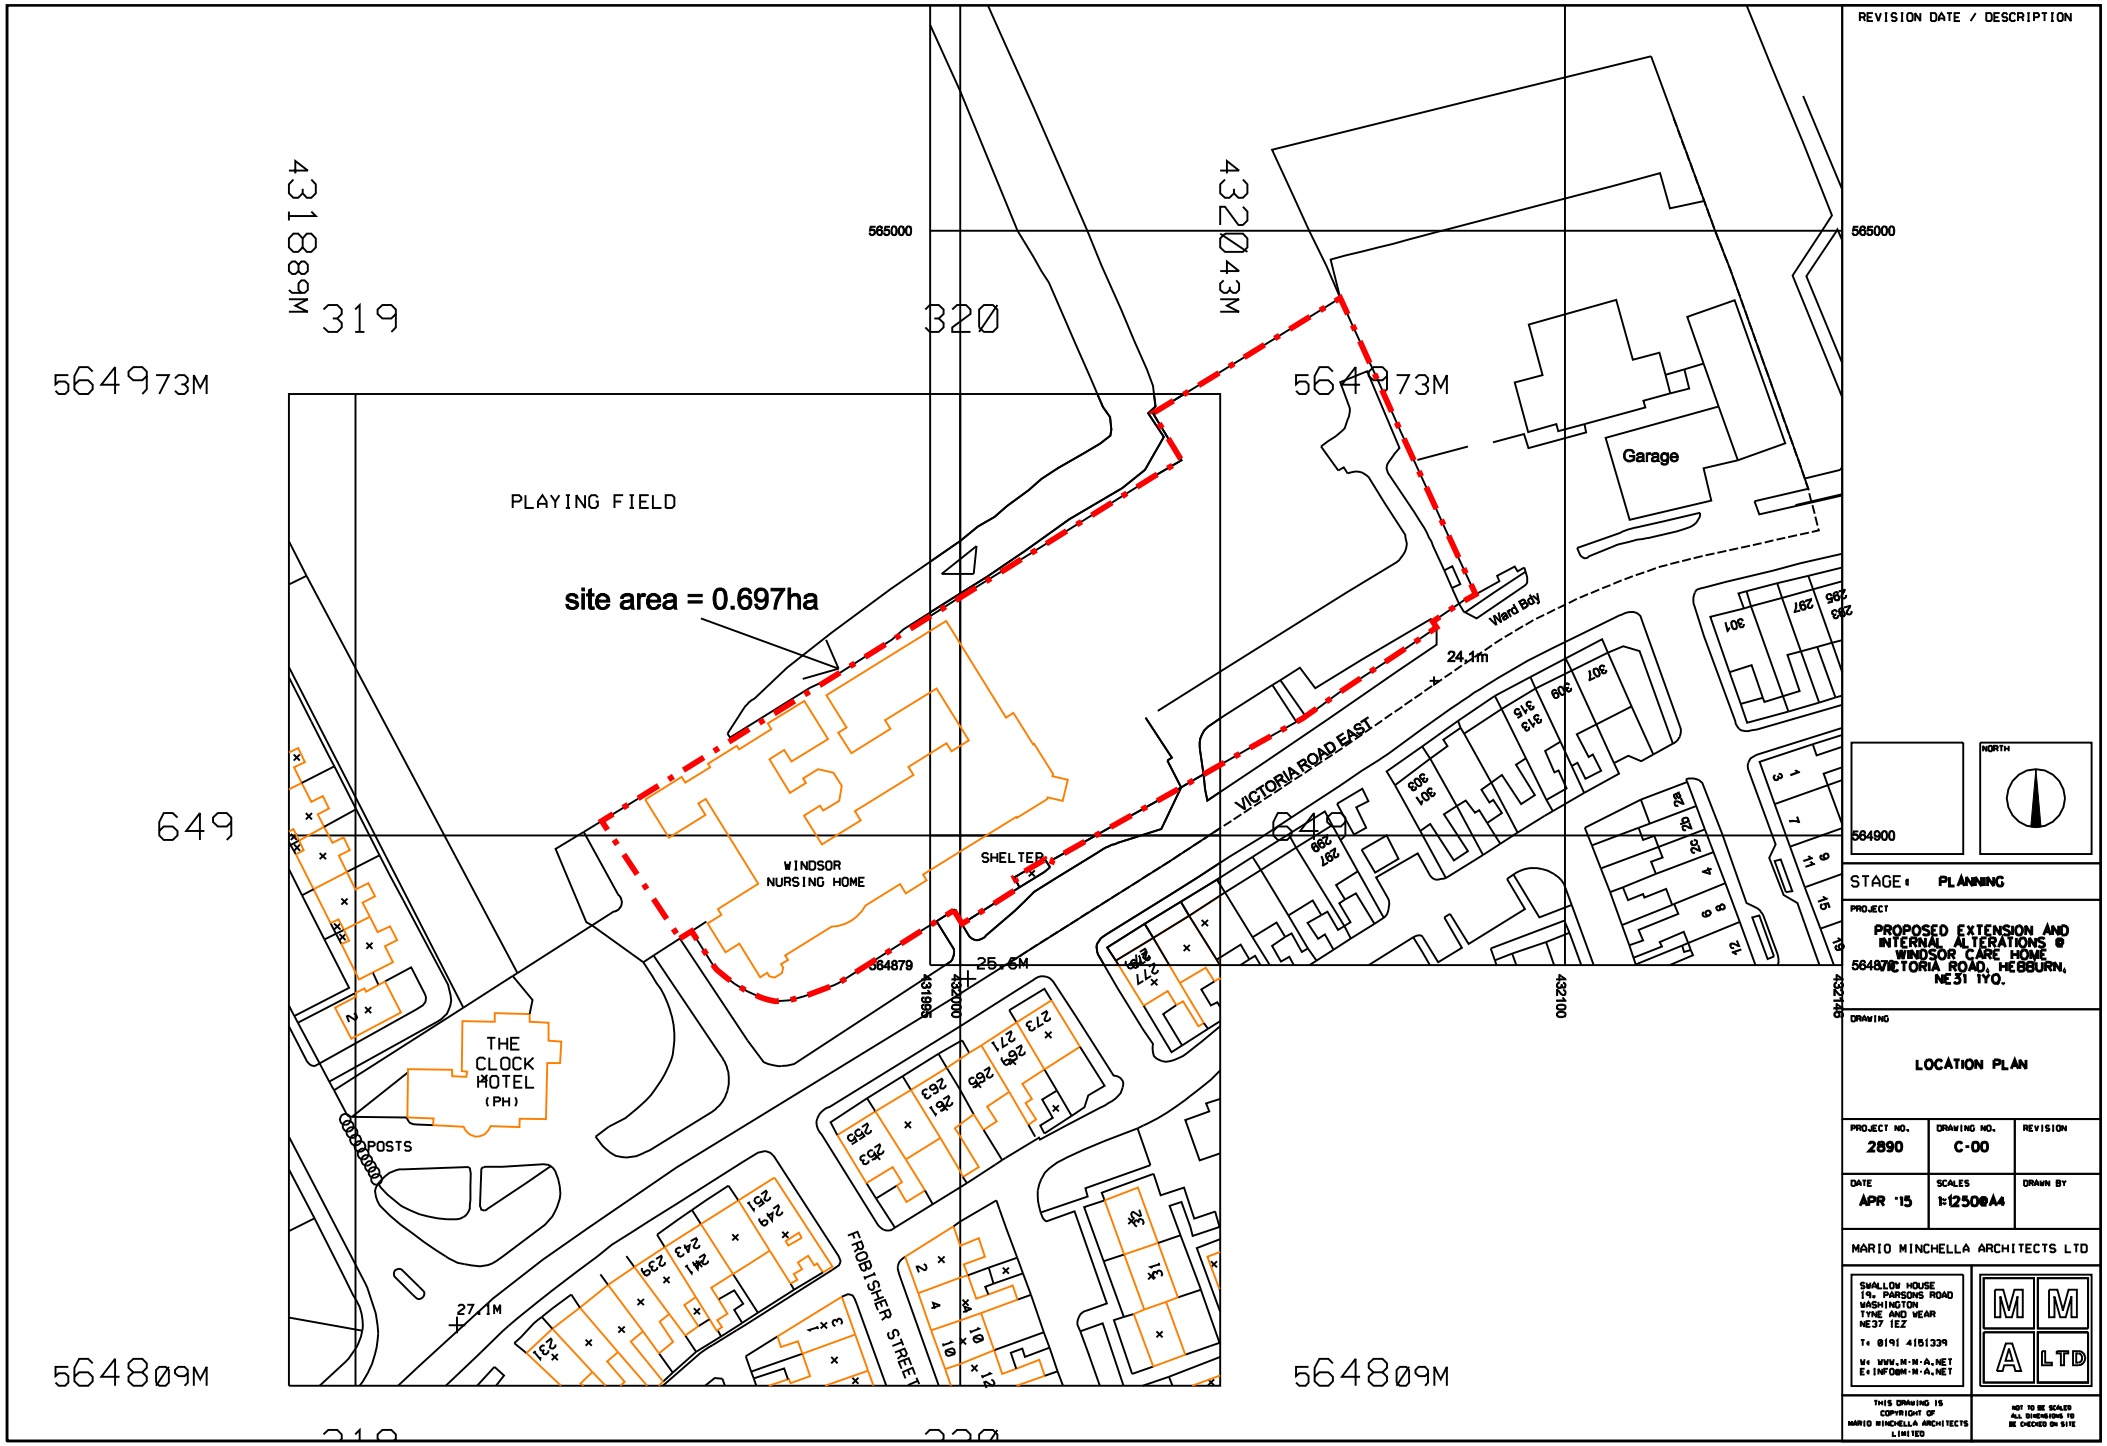
REVISION DATE / DESCRIPTION
431889M
319
320
432043M
565000
565000
564973M
564973M
649
649
564809M
564809M
PLAYING FIELD
site area = 0.697ha
Garage
Ward Bdy
24.1m
VICTORIA ROAD EAST
WINDSOR
NURSING HOME
SHELTER
564879
25.6M
431889
432000
432100
432146
THE
CLOCK
HOTEL
(PH)
POSTS
FROBISHER STREET
27.1M
564900
NORTH
STAGE: PLANNING
PROJECT
PROPOSED EXTENSION AND
INTERNAL ALTERATIONS @
WINDSOR CARE HOME
VICTORIA ROAD, HEBBURN,
NE31 1YQ.
DRAWING
LOCATION PLAN
PROJECT NO. 2890
DRAWING NO. C-00
REVISION
DATE APR '15
SCALES 1:1250@A4
DRAWN BY
MARIO MINCHELLA ARCHITECTS LTD
SWALLOW HOUSE
19, PARSONS ROAD
WASHINGTON
TYNE AND WEAR
NE37 1EZ
T: 0191 4151339
W: WWW.M-M-A.NET
E: INFO@M-M-A.NET
M M A LTD
THIS DRAWING IS COPYRIGHT OF MARIO MINCHELLA ARCHITECTS LIMITED
NOT TO BE SCALED
ALL DIMENSIONS TO BE CHECKED ON SITE