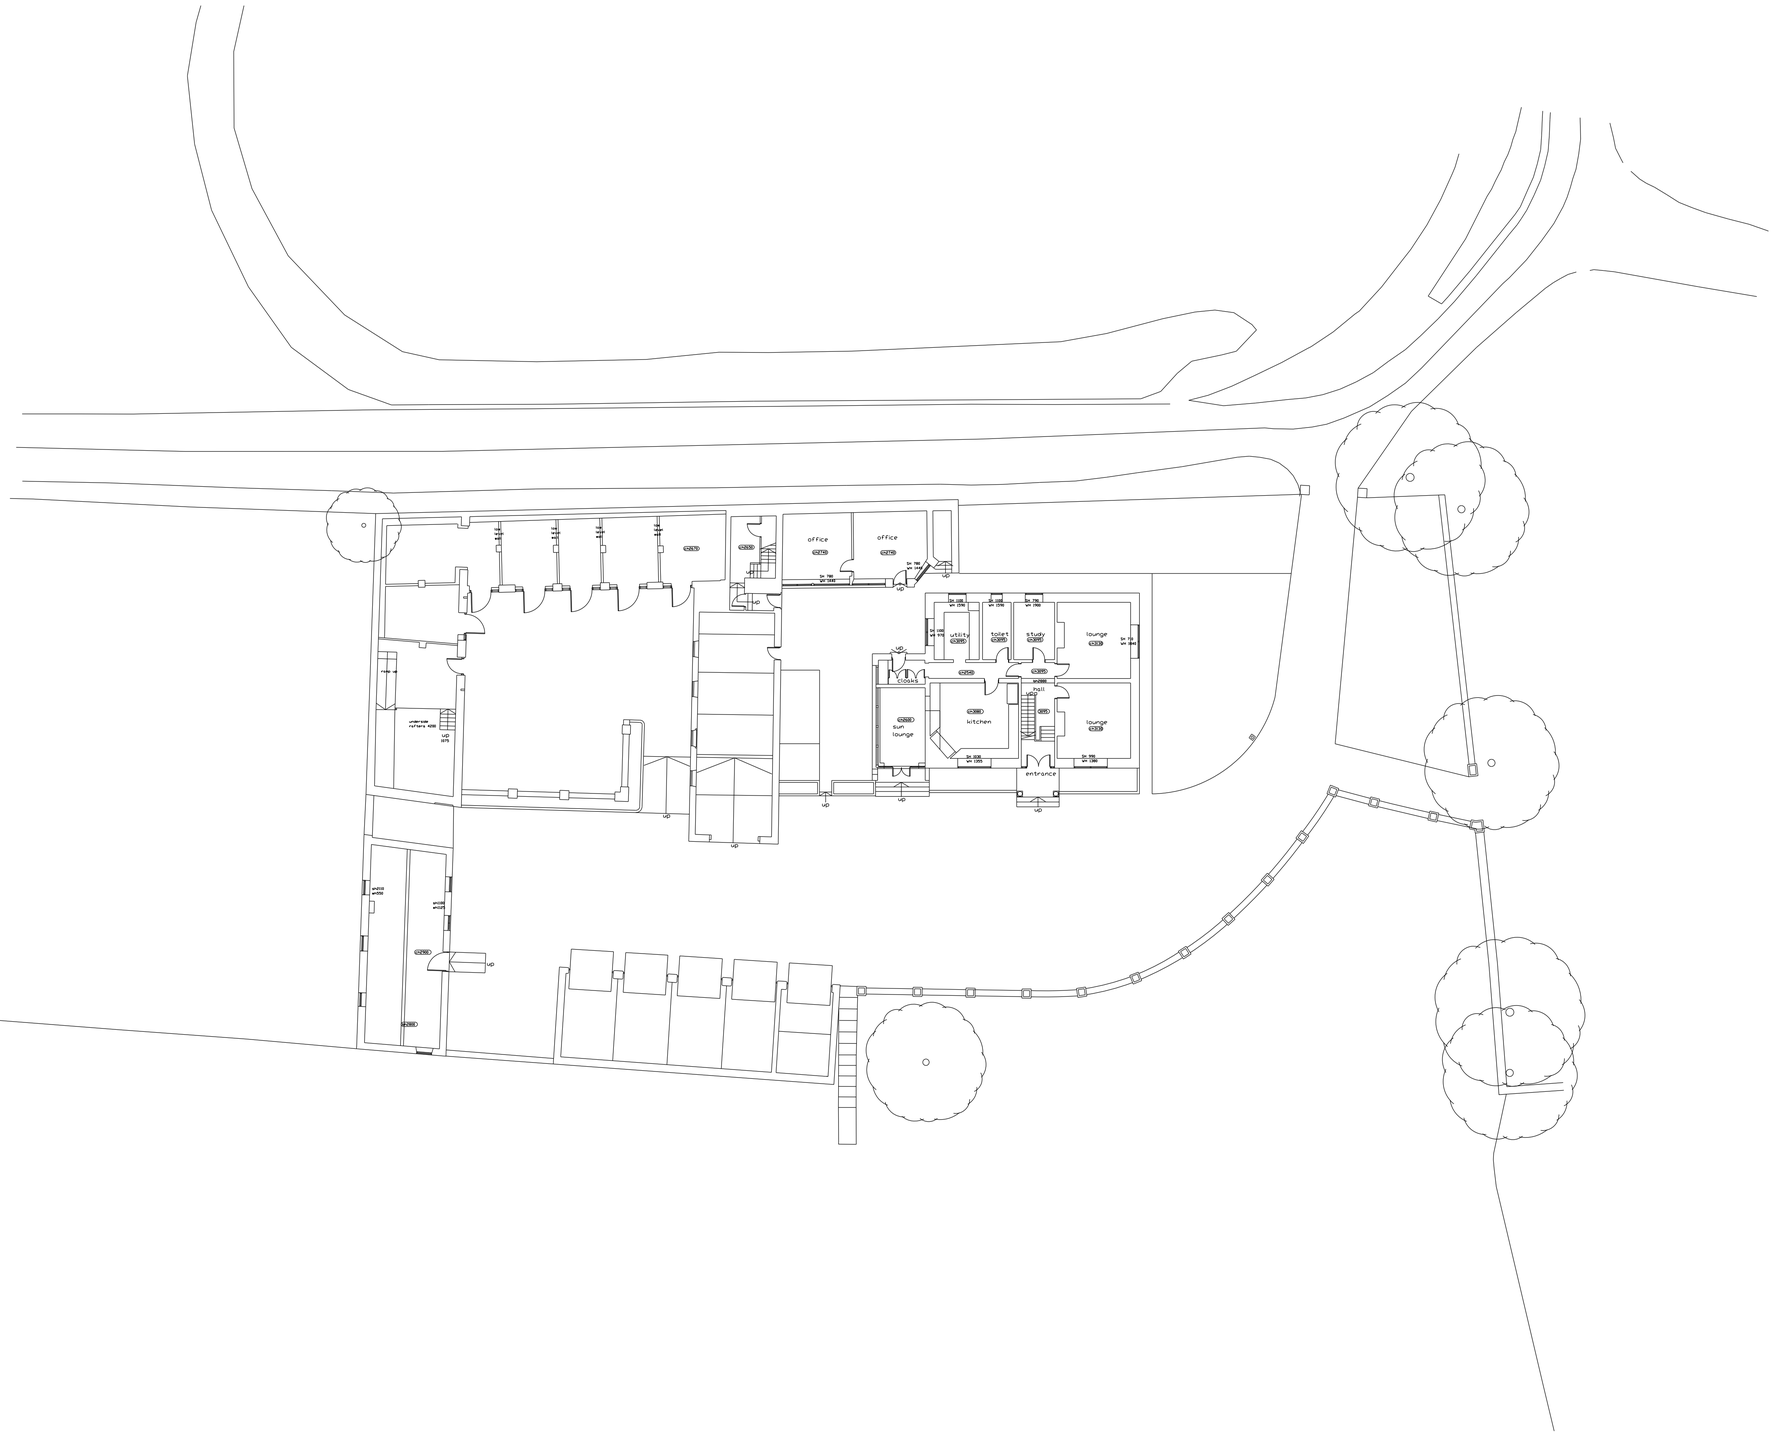

FITZARCHITECTS

THE PLACE - ATHENAEUM STREET

SUNDERLAND - SR1 1QX

T +44 (0)191 563 7025 F +44 (0)191 510 1746

WWW.FITZARCHITECTS.CO.UK

OFFICE@FITZARCHITECTS.CO.UK

CLIENT

MISS A. WALLHEAD AND
MR R. NELLIS

PROJECT

SUNNISIDE FARM,
CLEADON, SOUTH TYNESIDE

STAGE

PLANNING

DRAWING

EXISTING SITE PLAN

PROJECT NUMBER	SCALES
1002	1:200 @ A1
DRAWING NUMBER	**DATE**
AL (9) 0000	16.04.14
DRAWN BY	**CHECKED BY**
CM	CRF
REVISION	**NORTH**

REVISION	DATE AND DESCRIPTION

COPYRIGHT OF FITZ ARCHITECTS LIMITED

NOT TO BE SCALED - ALL DIMENSIONS TO BE CHECKED ON SITE

75MM