This drawing is copyright.
It is sent to you in confidence and must not be reproduced or disclosed to third parties without our prior permission.

Do not scale from this drawing.

This drawing is to be read in conjunction with all relevant consultants, specialist manufacturers drawings and specifications.

Any discrepancies in dimensions or details on or between these drawings should be drawn to our attention.

All dimensions are in millimetres unless noted otherwise.

Any surveyed information incorporated within this drawing cannot be guaranteed as accurate unless confirmed by fixed dimension.

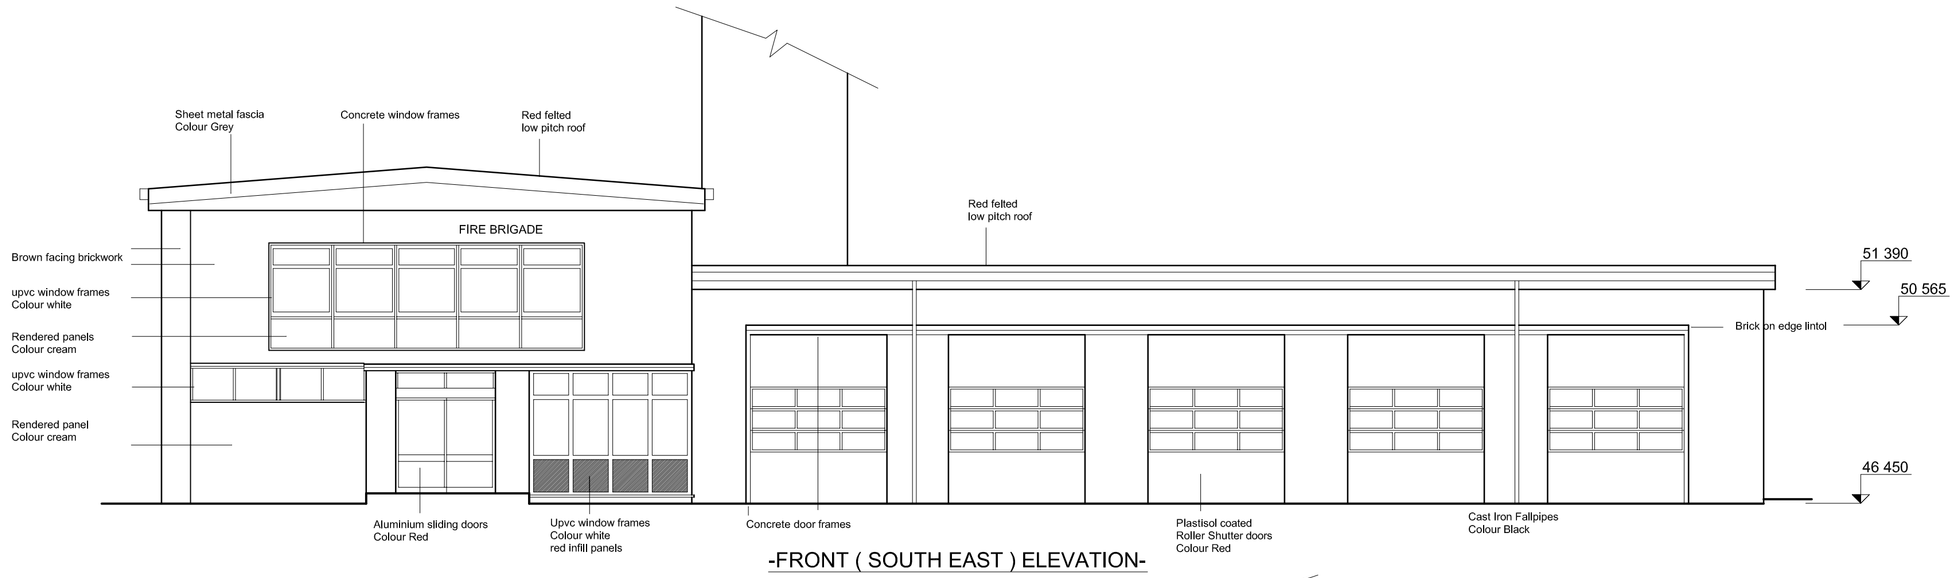

-FRONT (SOUTH EAST) ELEVATION-

-REAR (NORTH WEST) ELEVATION-

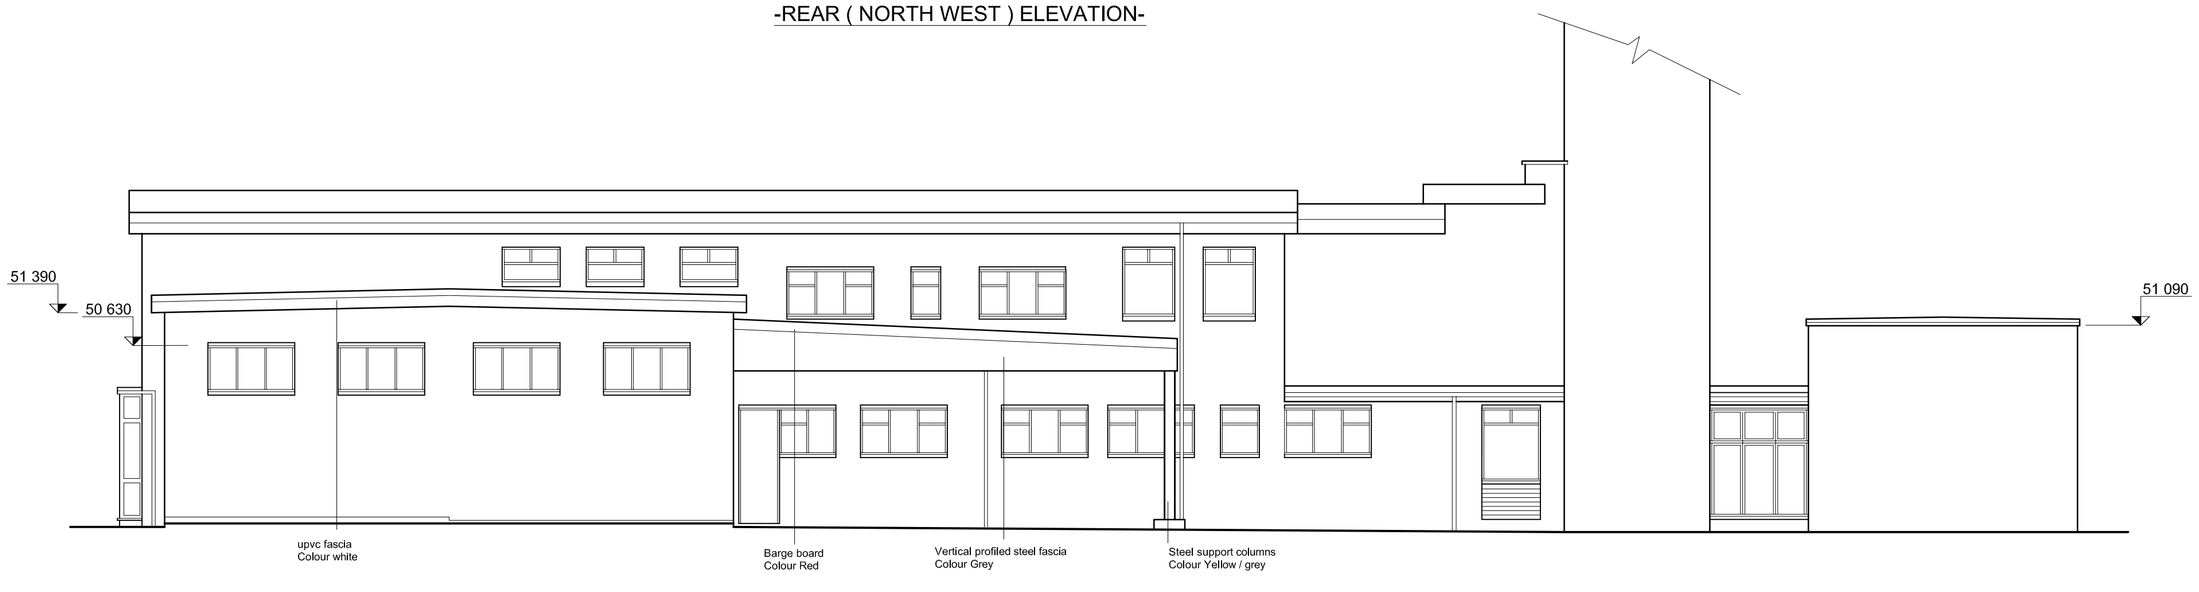

-SIDE (NORTH EAST) ELEVATION-

-SIDE (SOUTH WEST) ELEVATION-

NEIGHBOURHOOD POLICING TEAM INCLUSION

client
TYNE & WEAR FIRE & RESCUE AUTHORITY

project
FIRE STATION 'TANGO', VICTORIA ROAD WEST, HEBBURN, TYNE AND WEAR. NE31 1UD

drawing
EXISTING ELEVATIONS

scale 1:100 | date January 2015 | drawing No. 07-20-15

DURHAM ARCHITECTURAL DESIGN LIMITED
1 Briarhill, South Pelaw, Chester-le-Street, Co-Durham. DH2 2LL. Tel: 07751 093049