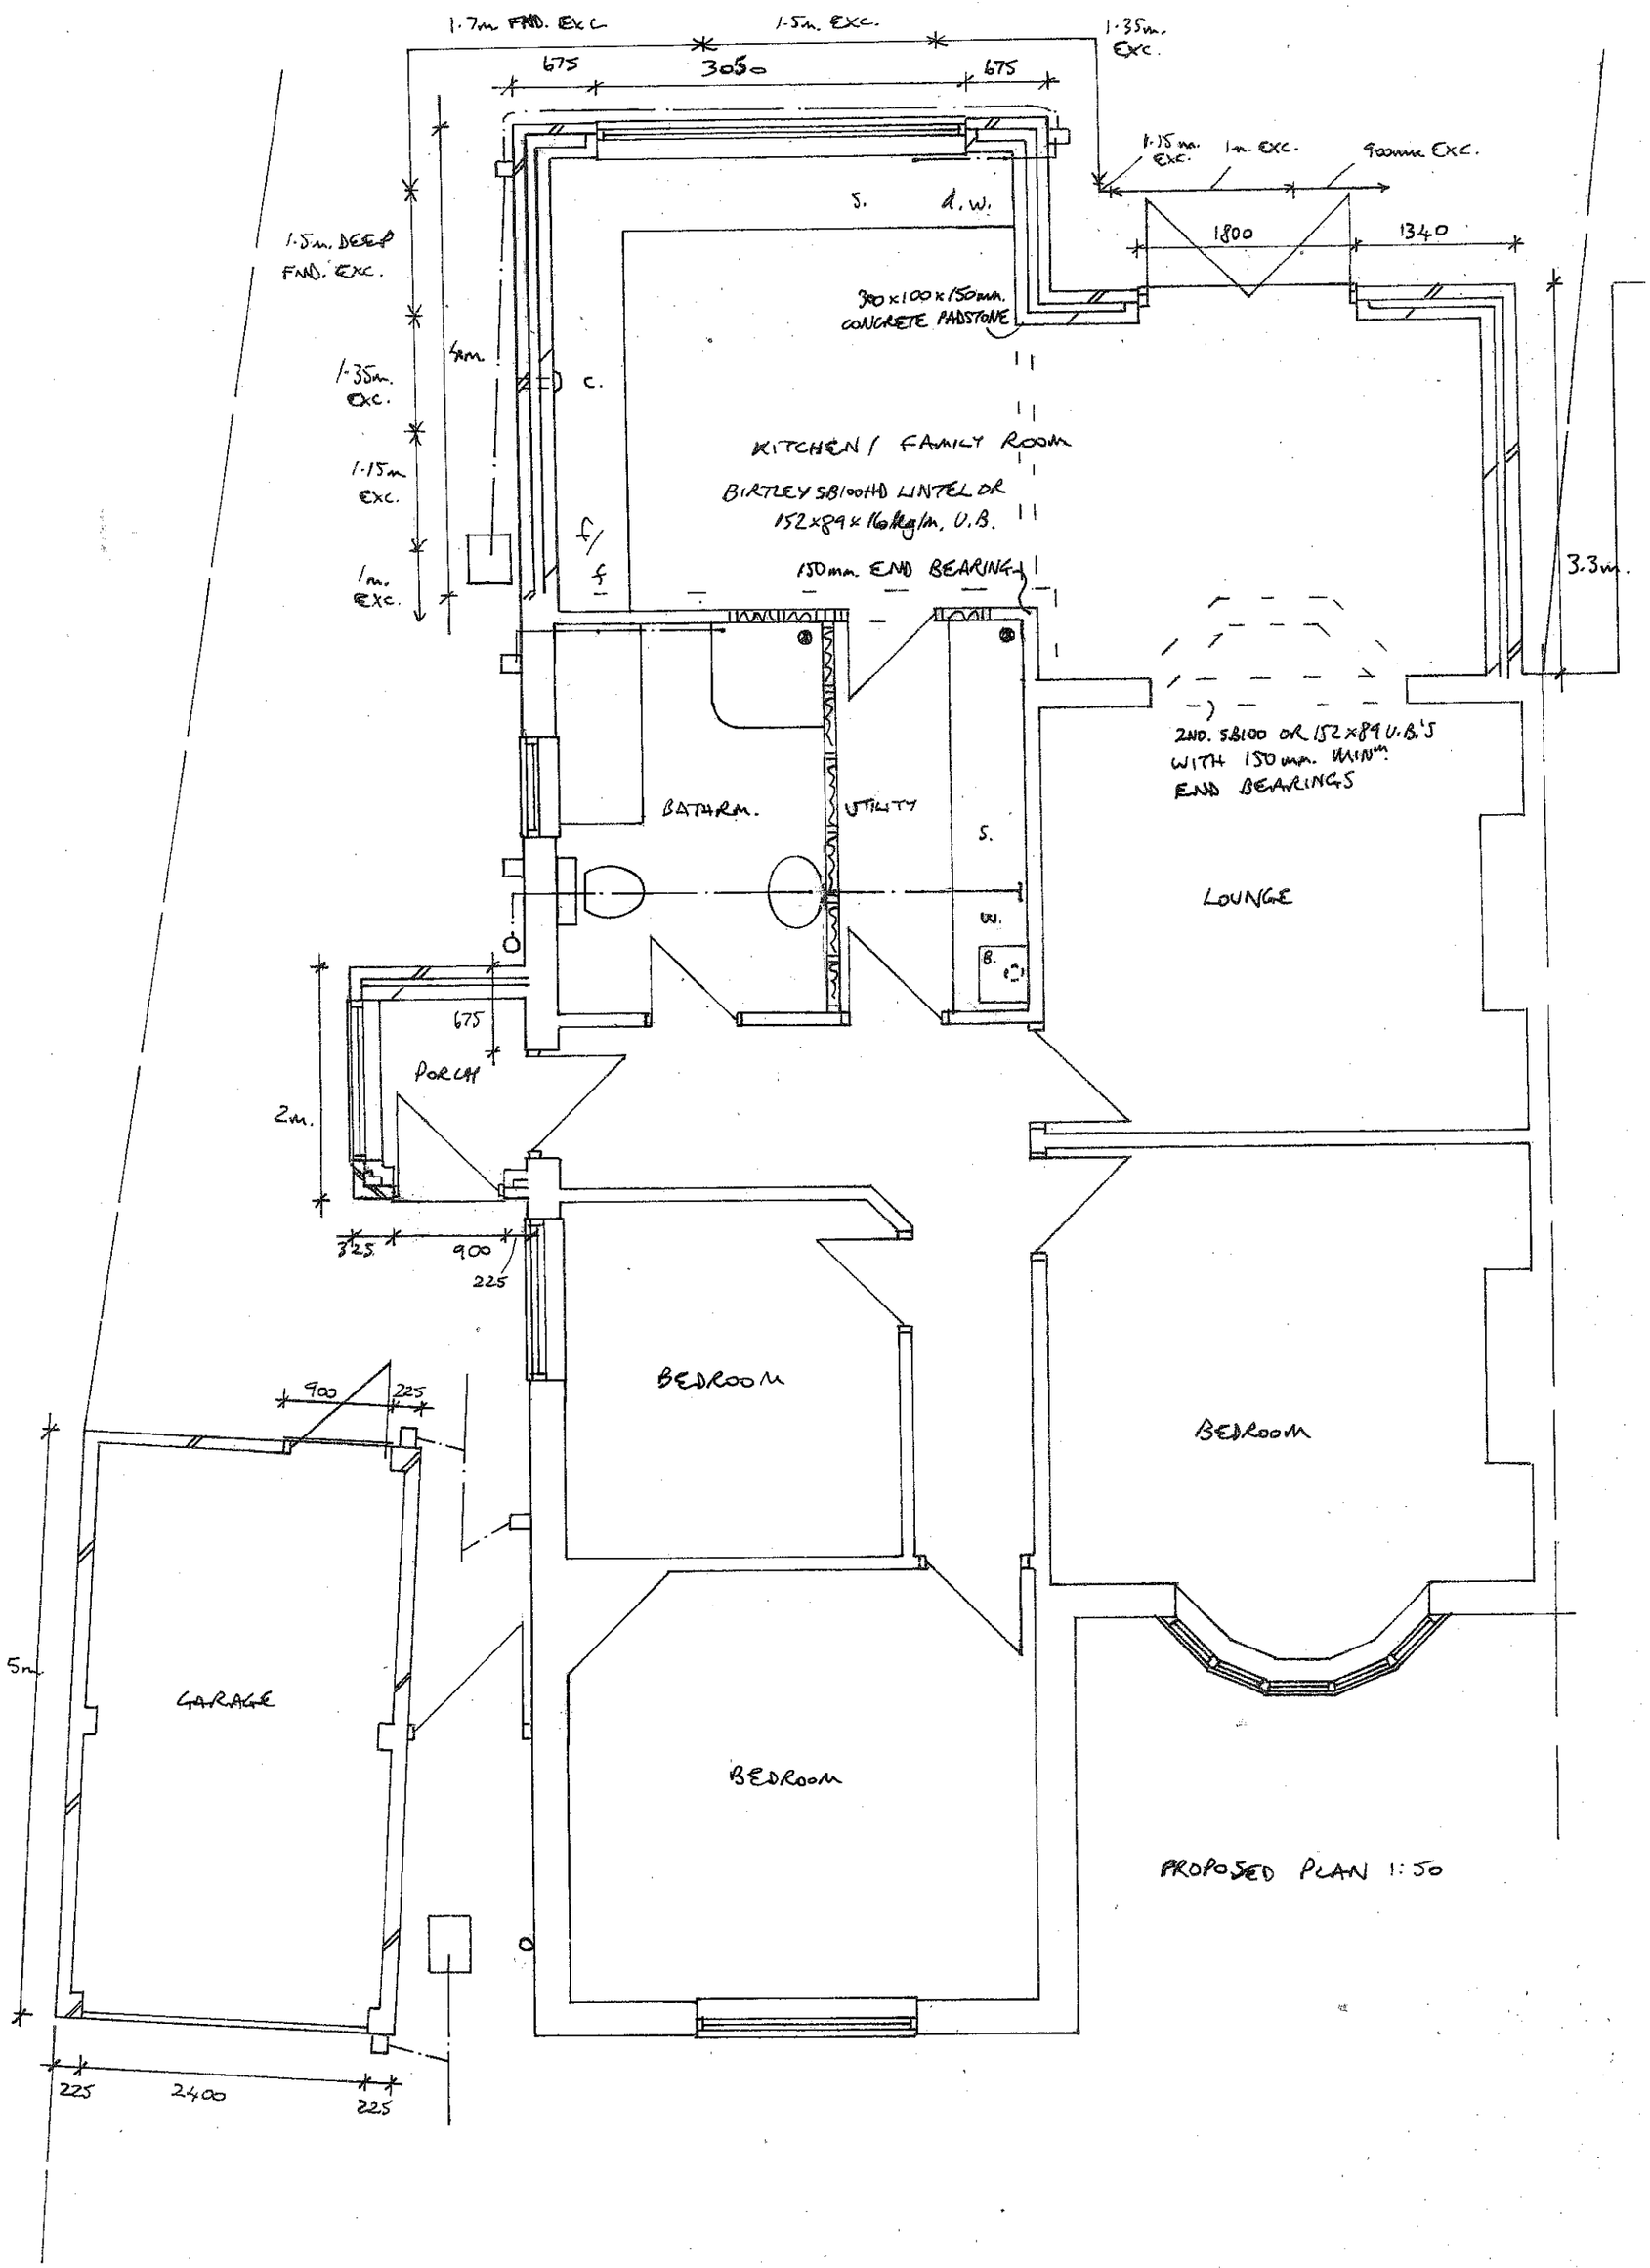

PROPOSED PLAN 1:50

PROPOSED EXTENSION TO 9 DUCHESS CRESCENT WEST, JARROW
FOR MR. & MRS. TRAINOR **DRG NO 489/8326**