Existing East Elevation

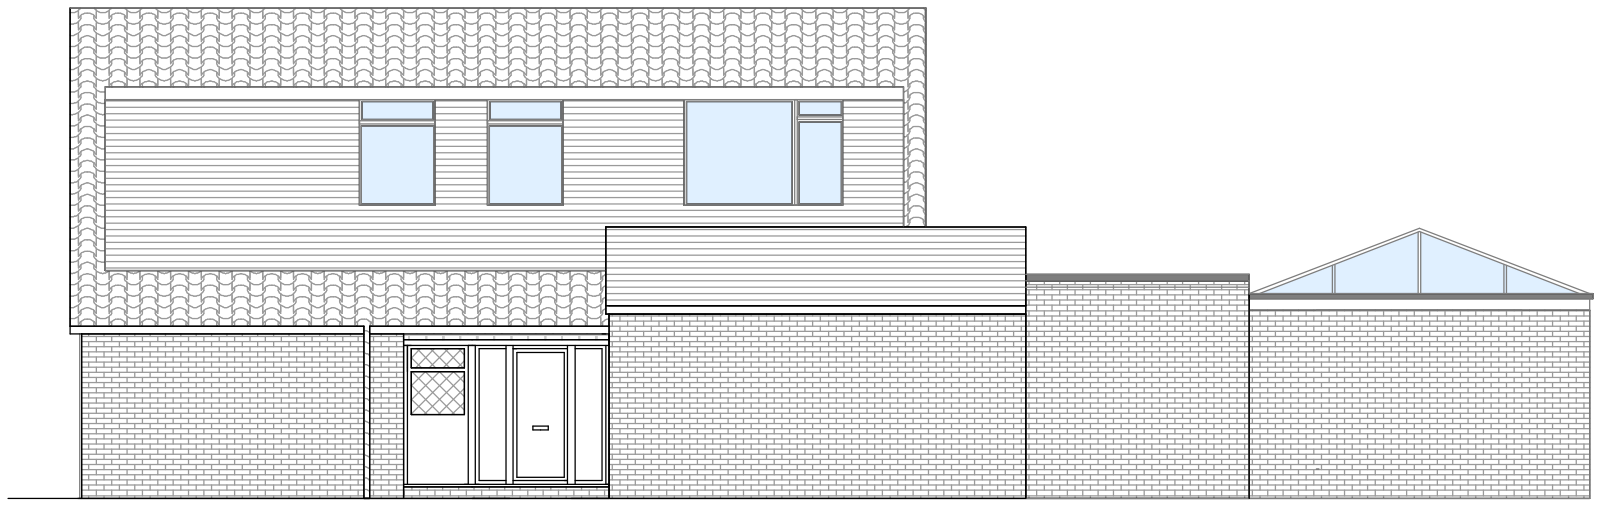

Proposed East Elevation

Client:	Mr Chris Wood		
Address:	2 High Sandgrove Cleadon SR6 7RW		
Project:	Proposed Conservatory		
Drawing Title:	Ex and Pro East Elevations		
Scale: 1:100@A3		Date:	14/05/2015
Drawn: G.Z	Checked:	Dwg No.	6

GZ Interior Design

E: gz.bwarchitecture@gmail.com

Mobile: 07588641620