rev	amendment	date

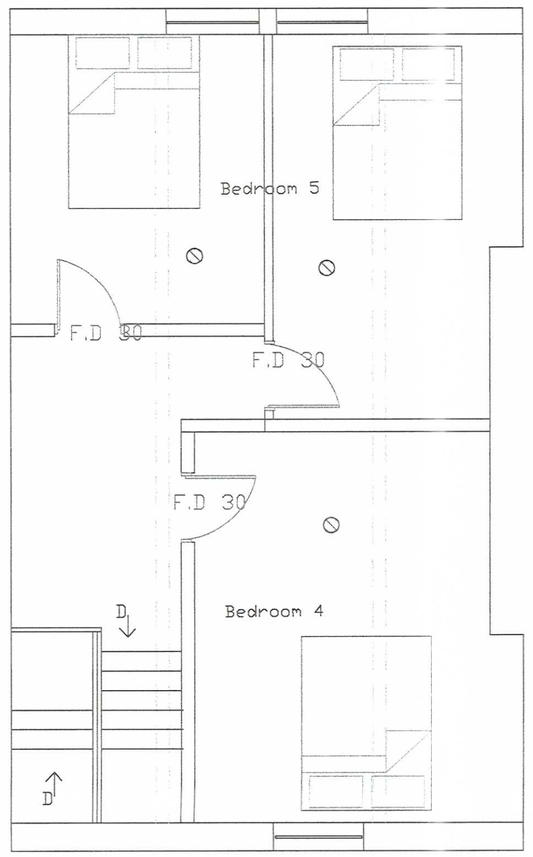

Second Floor

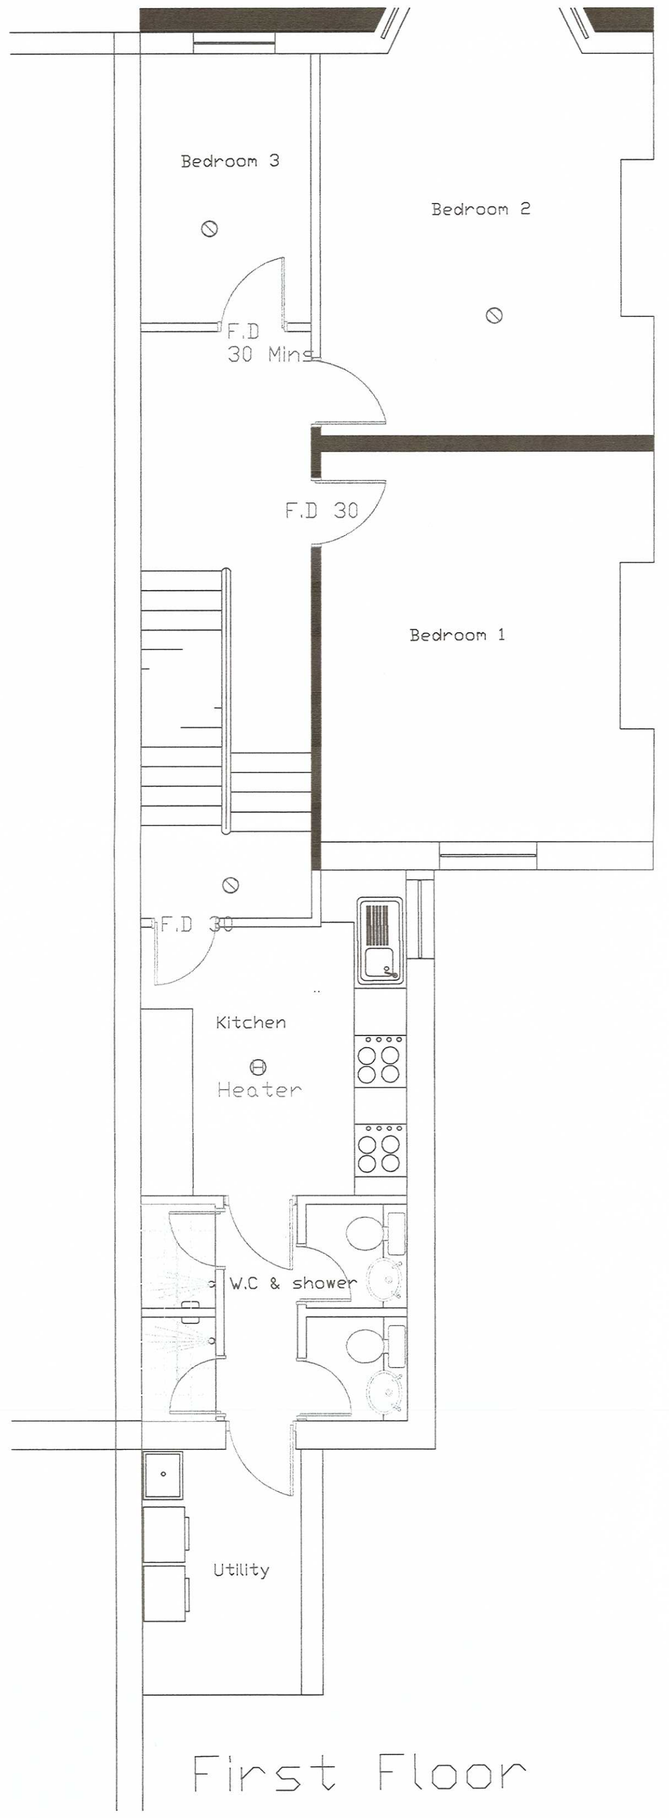

First Floor

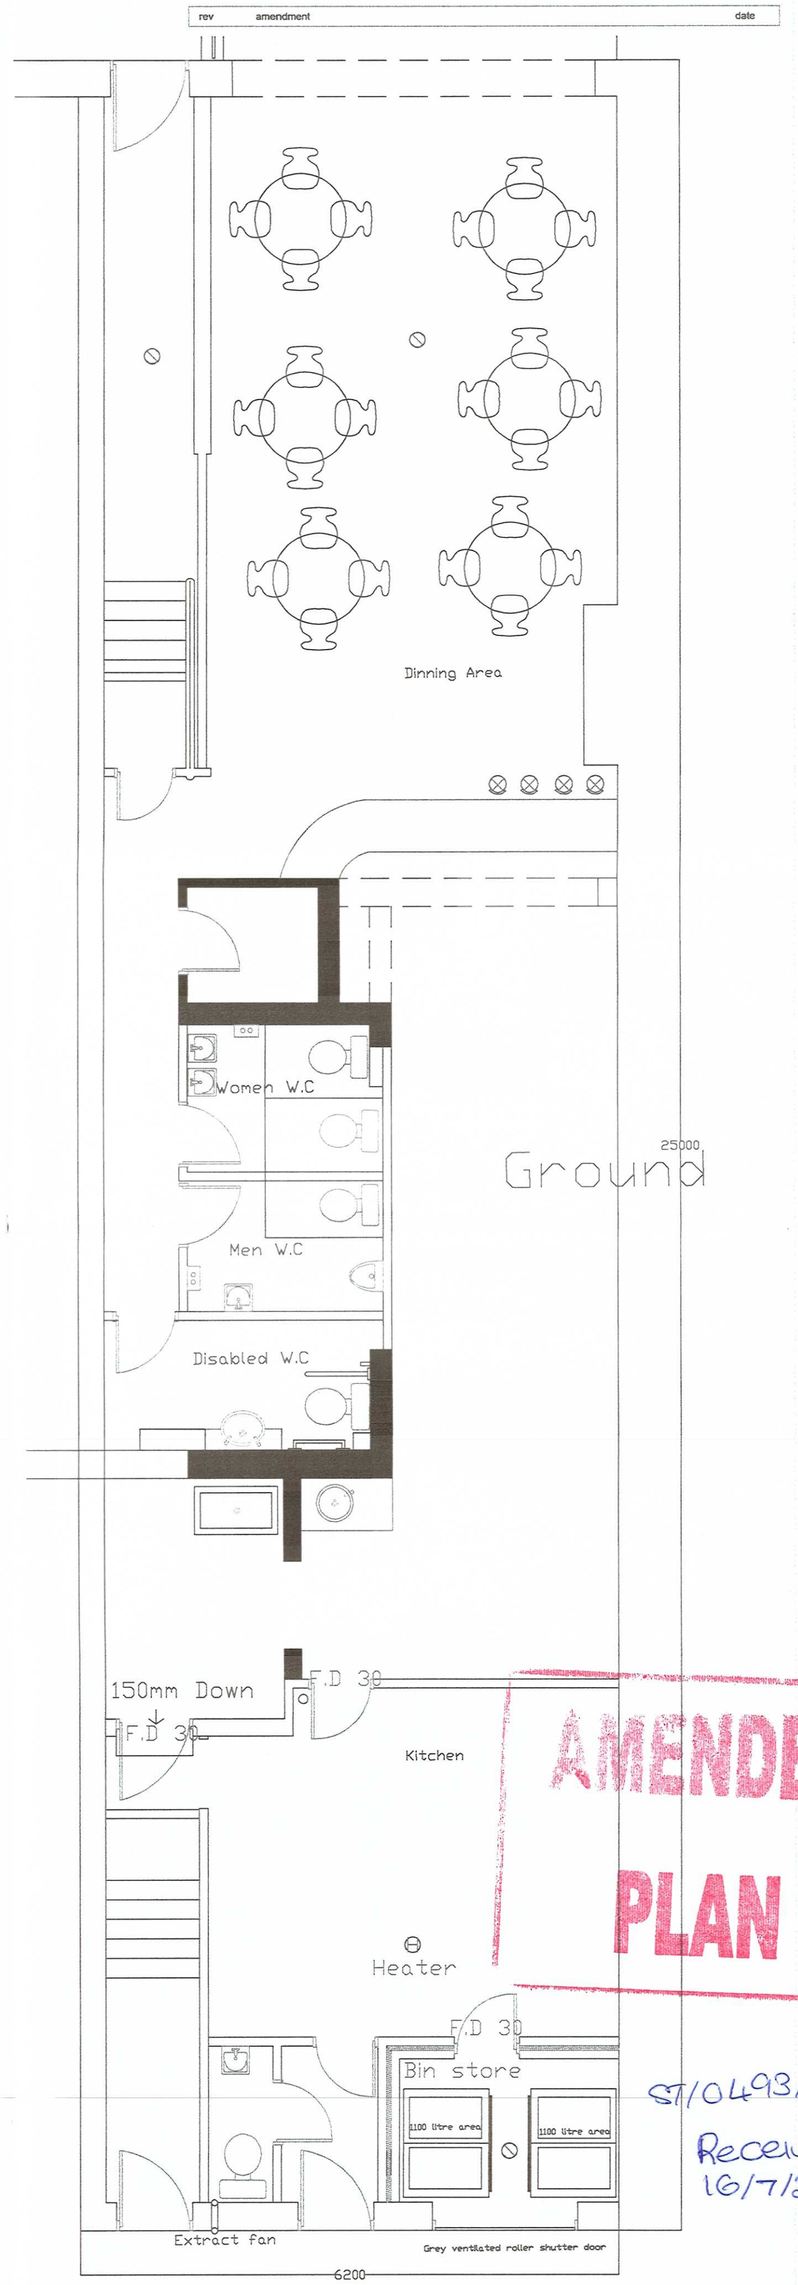

AMENDED PLAN

07/0493/1SAUL
Received
16/7/2015

Client:	MK Properties
Project:	38 Ocean Road, South Shields
Drawing:	latest revisions
Job Ref: 1579-04-15	Drawing No: 03 Rev: B
Scale: 1/50 @A1 Drawn: AH	Checked: Date: 13/07/2015

Abss
Chartered Institute of Architectural Technologists
43 Lovaine Avenue, Whitley bay, NE25 8RW · T: 07775665483 · E: alan@abss.org.uk · W: www.abss.org.uk