rev	amendment	date

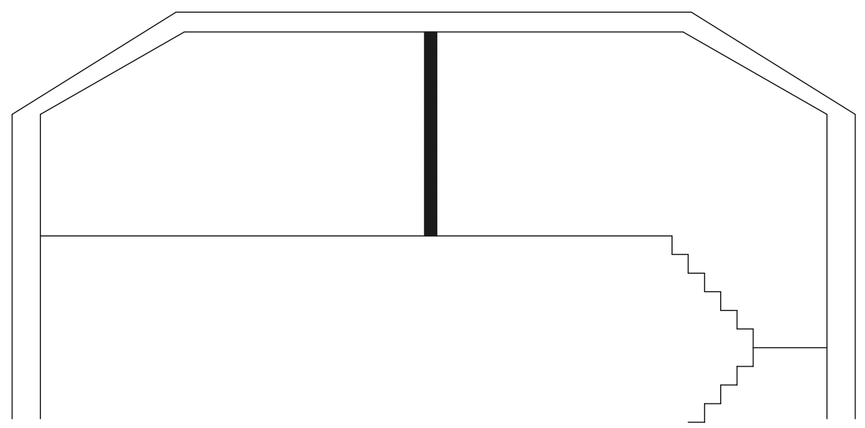

Loft Section Through

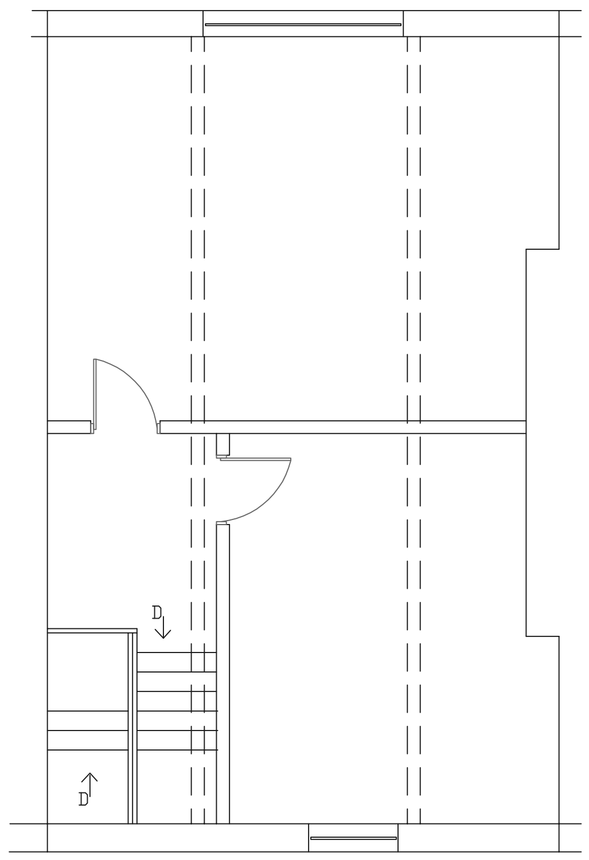

Second Floor

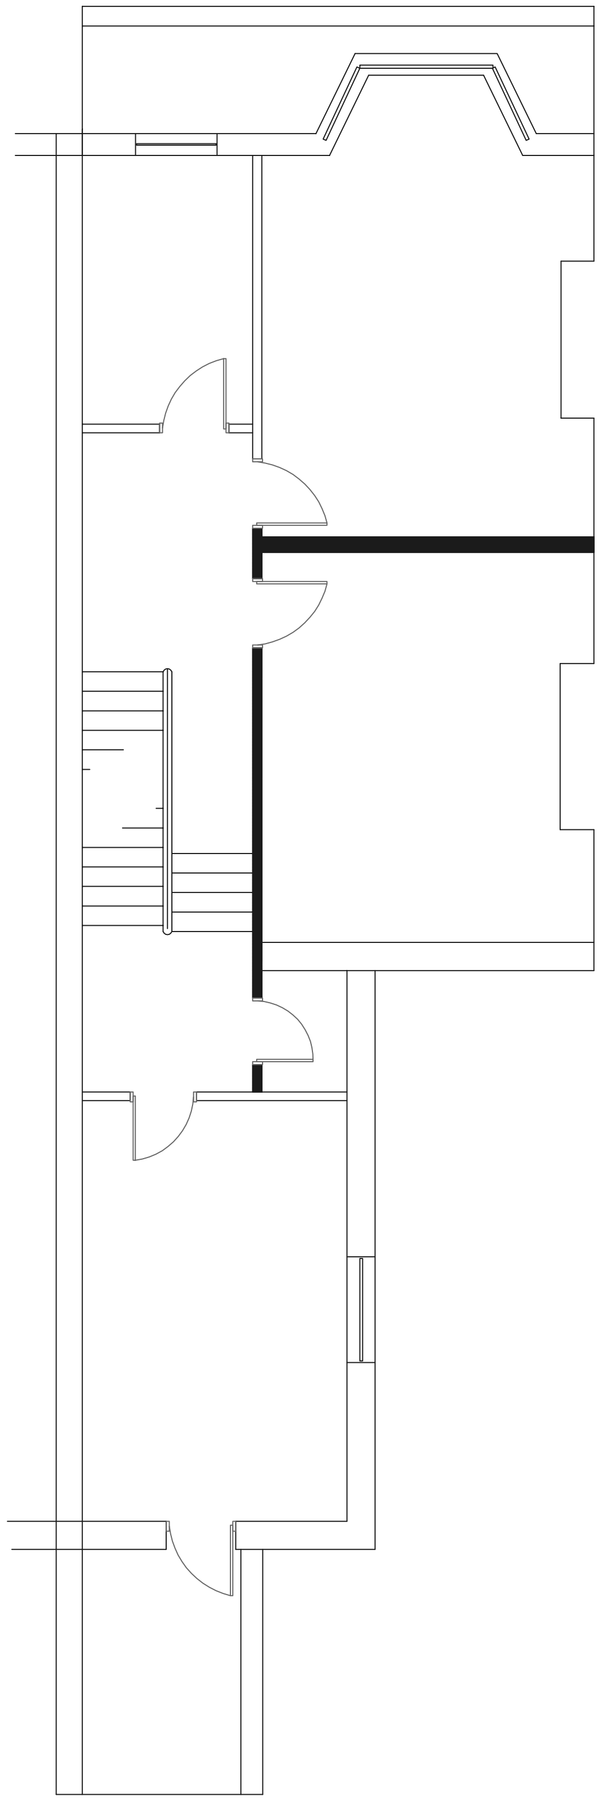

First Floor

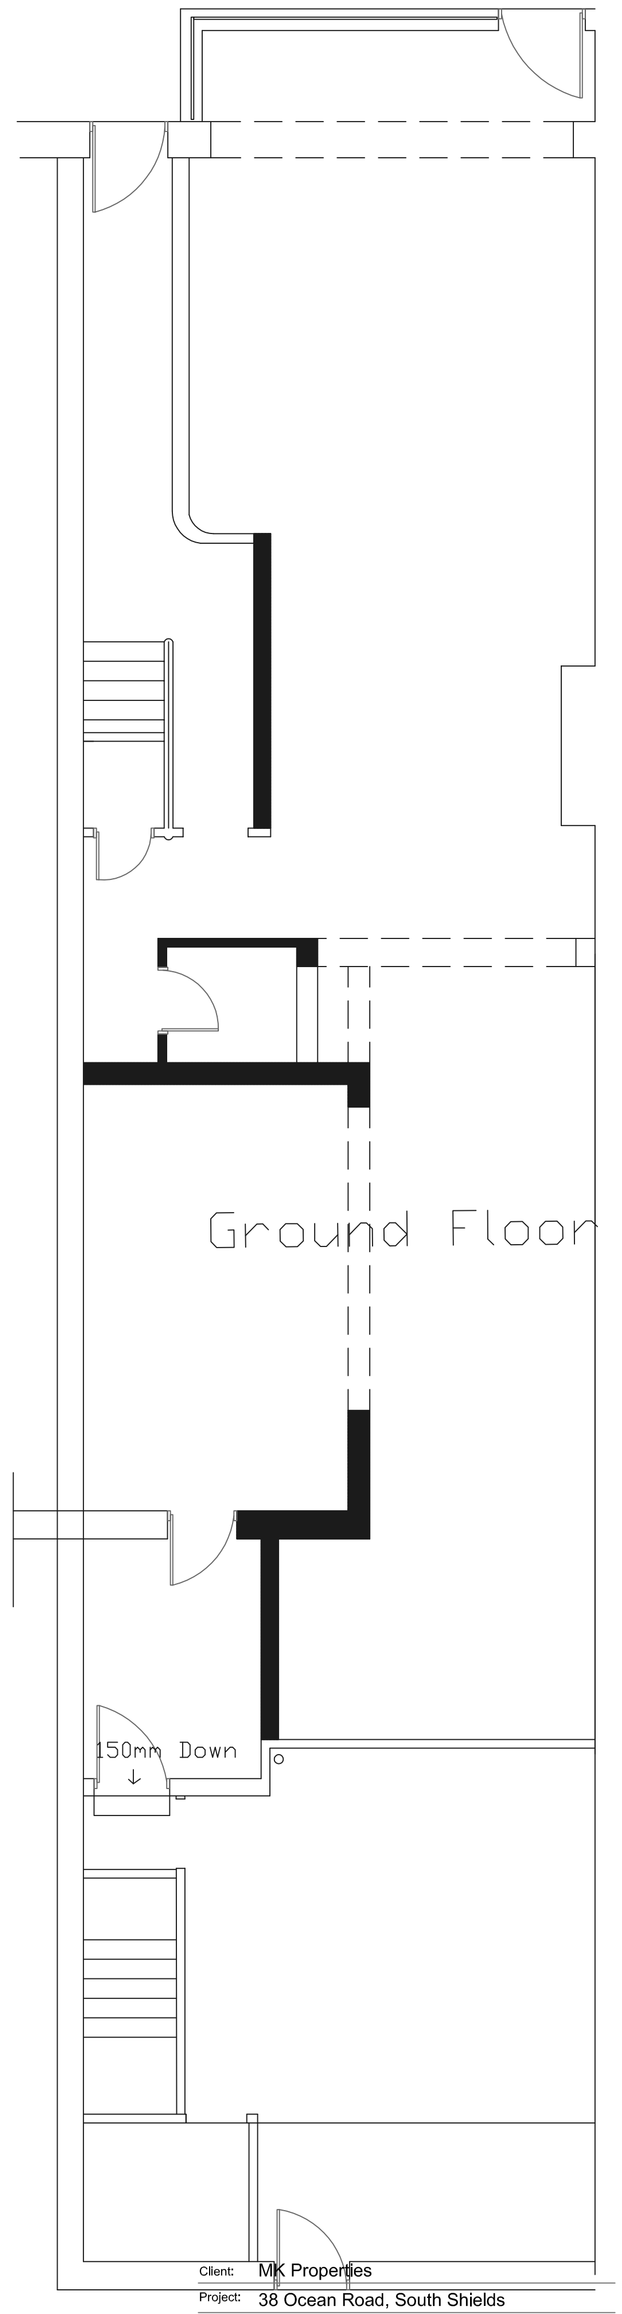

Ground Floor

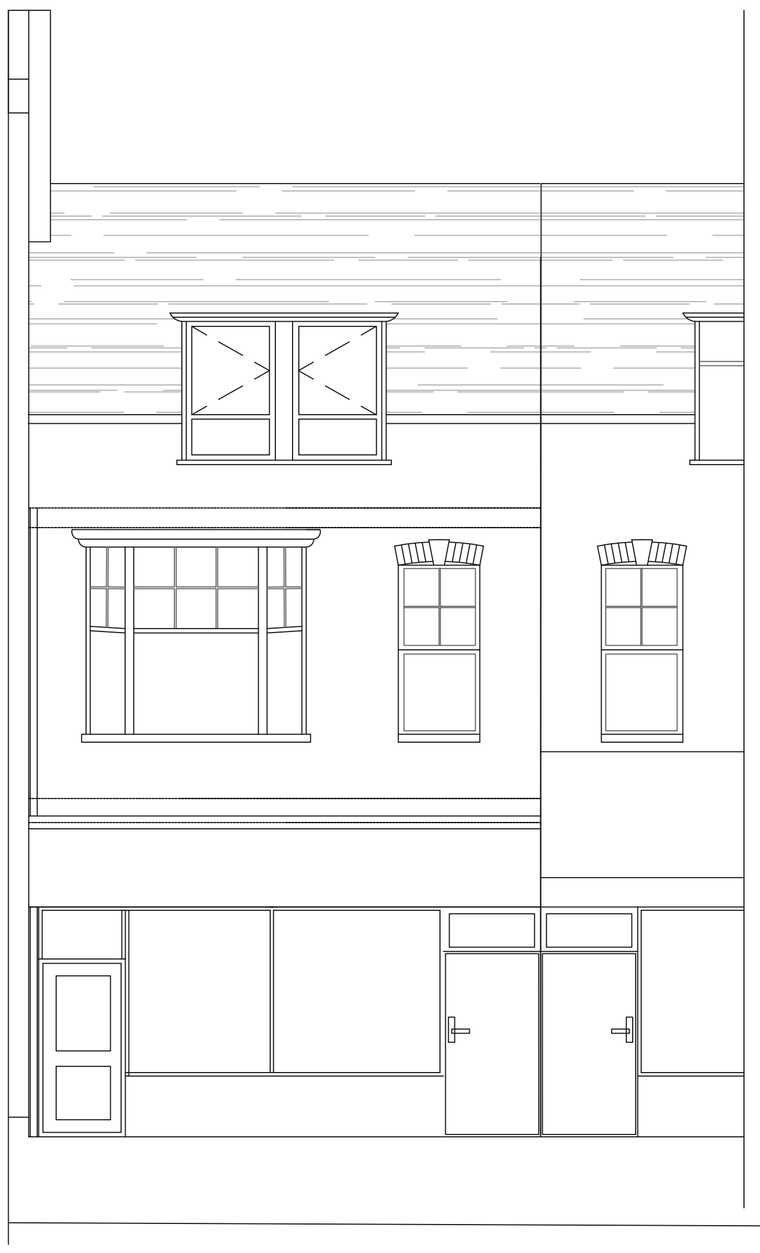

Client:	MK Properties
Project:	38 Ocean Road, South Shields
Drawing:	Existing Plans
Job Ref:	1579-04-15
Drawing No:	01
Rev:	
Scale:	1/50 @A1
Drawn:	AH
Checked:	
Date:	05/05/2015

Abss
Chartered Institute of Architectural Technologists
43 Lovaine Avenue, Whitley bay, NE25 8RW · T: 07775665493 · E: akan@abss.org.uk · W: www.abss.org.uk