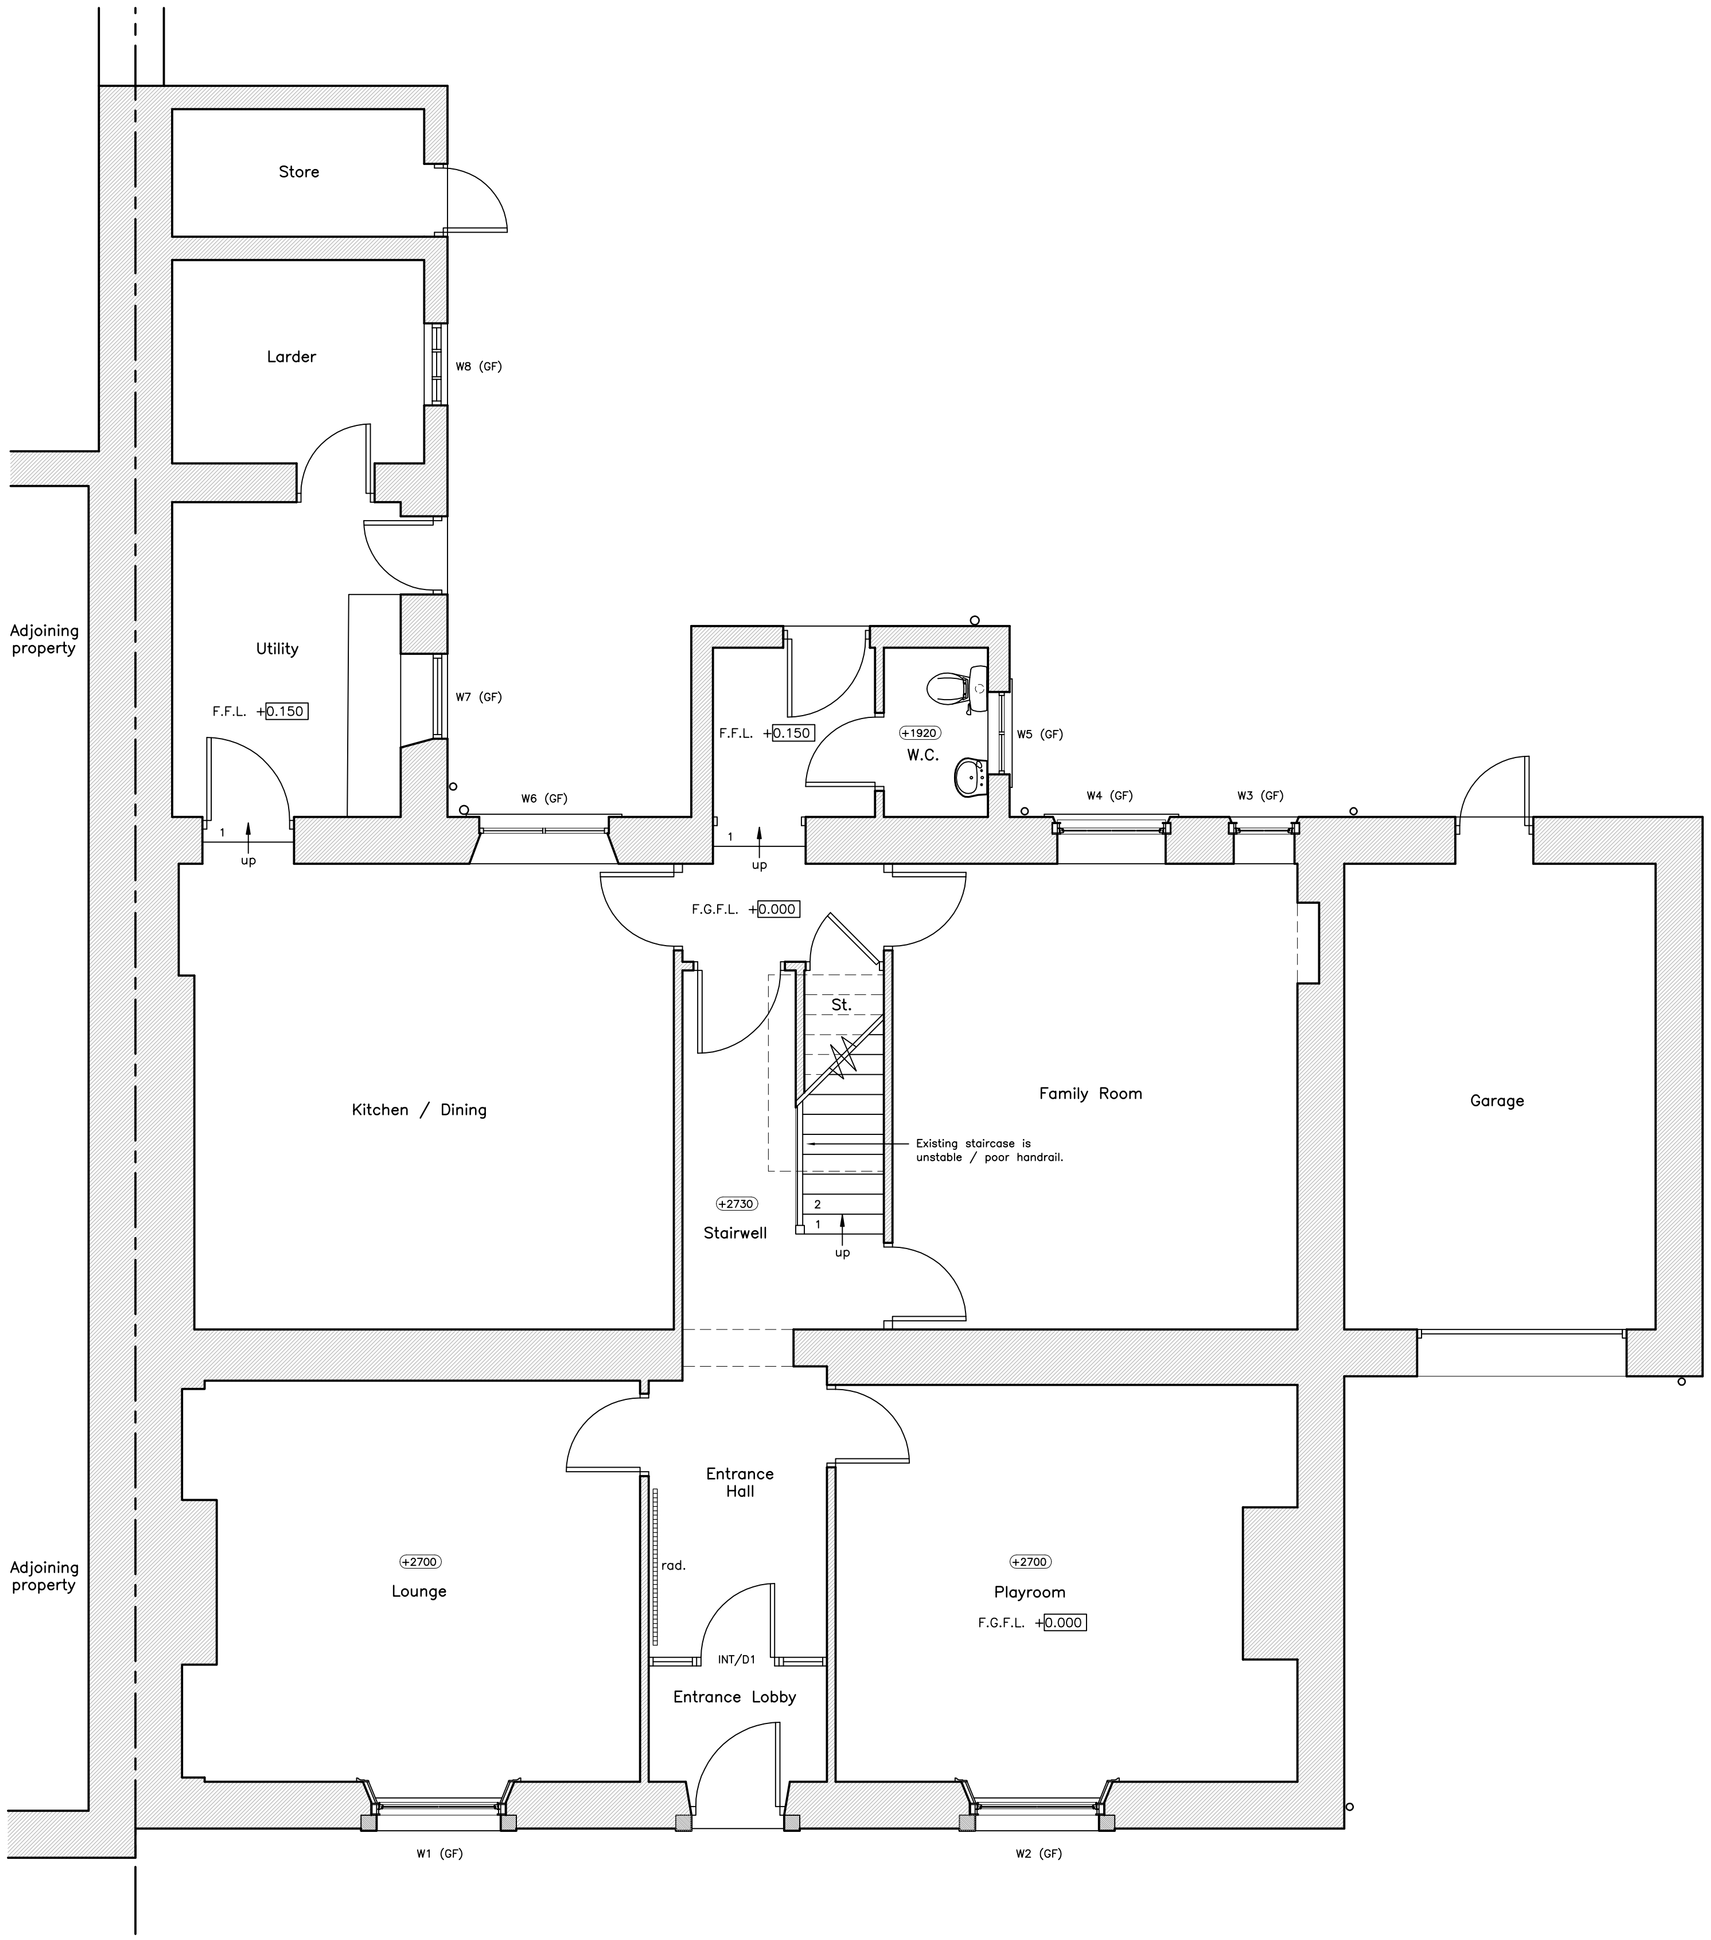

EXISTING GROUND FLOOR PLAN
scale 1:50

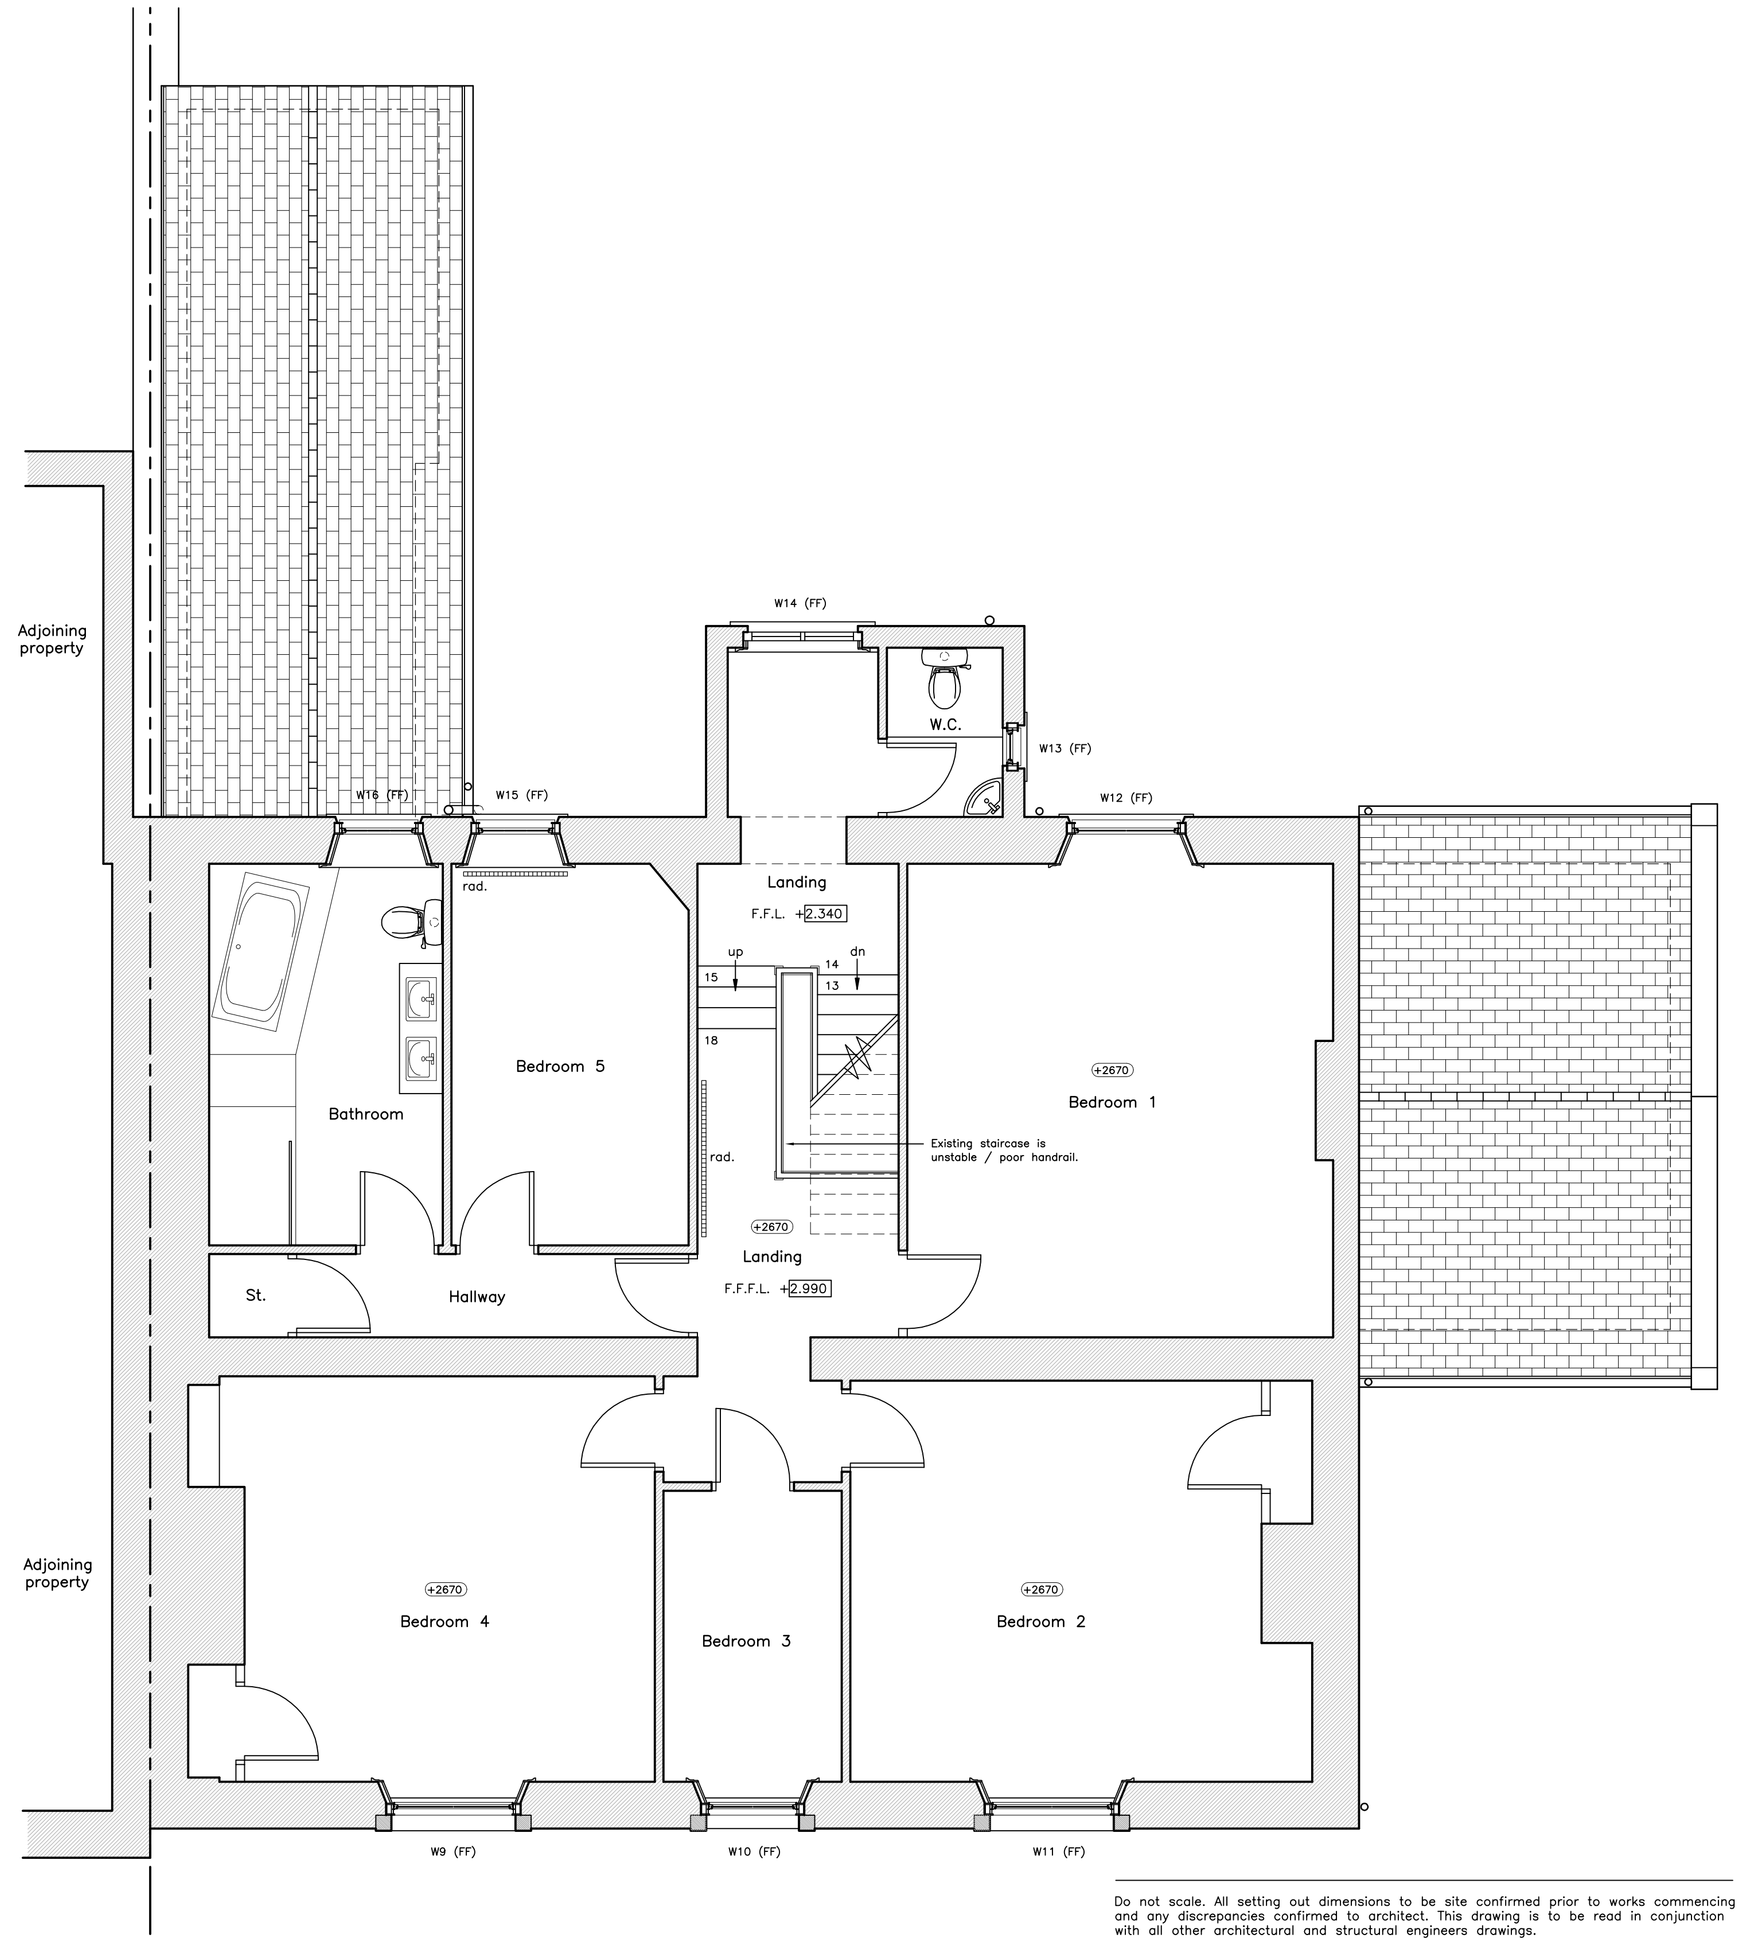

EXISTING FIRST FLOOR PLAN
scale 1:50

SCALE @ 1:50

0m 0mm 1 2 3 4 5m 5000mm

REVISION B : 22 MAY 2015
TITLE BLOCK REVISED TO BE PLANNING DRAWING ISSUE. BEDROOMS RENUMBERED. AS

REVISION A : 20 MARCH 2015
DRAWING UPDATED AS PER COMMENTS FROM CLIENT DATED 17 MARCH 2015. AS

planning dwg issue

Do not scale. All setting out dimensions to be site confirmed prior to works commencing and any discrepancies confirmed to architect. This drawing is to be read in conjunction with all other architectural and structural engineers drawings.

Dixon Dawson Chartered Architects
The Old Rectory
Mains Park Road
Chester-le-street
County Durham
DH3 3PU

T 0191 388 3277
T 0191 388 6245
www.dixondawson.co.uk
E durham@dixondawson.co.uk

PROPOSED REFURBISHMENT & REPLACEMENT WINDOWS, 'THE RECTORY', 51 FRONT STREET, WHITBURN, SR6 7JD.
for MR & MRS ARMSTRONG

EXISTING FLOOR PLANS 1:50

Date:	Drawn:	Checked:	Sheet:	
24/02/15	A.S.	S.RR.	A.1	**8380/01B**