PROPOSED SOUTH ELEVATION
scale 1:100

PROPOSED EAST ELEVATION

PROPOSED NORTH ELEVATION

EXISTING SOUTH ELEVATION
scale 1:100

EXISTING EAST ELEVATION

EXISTING NORTH ELEVATION

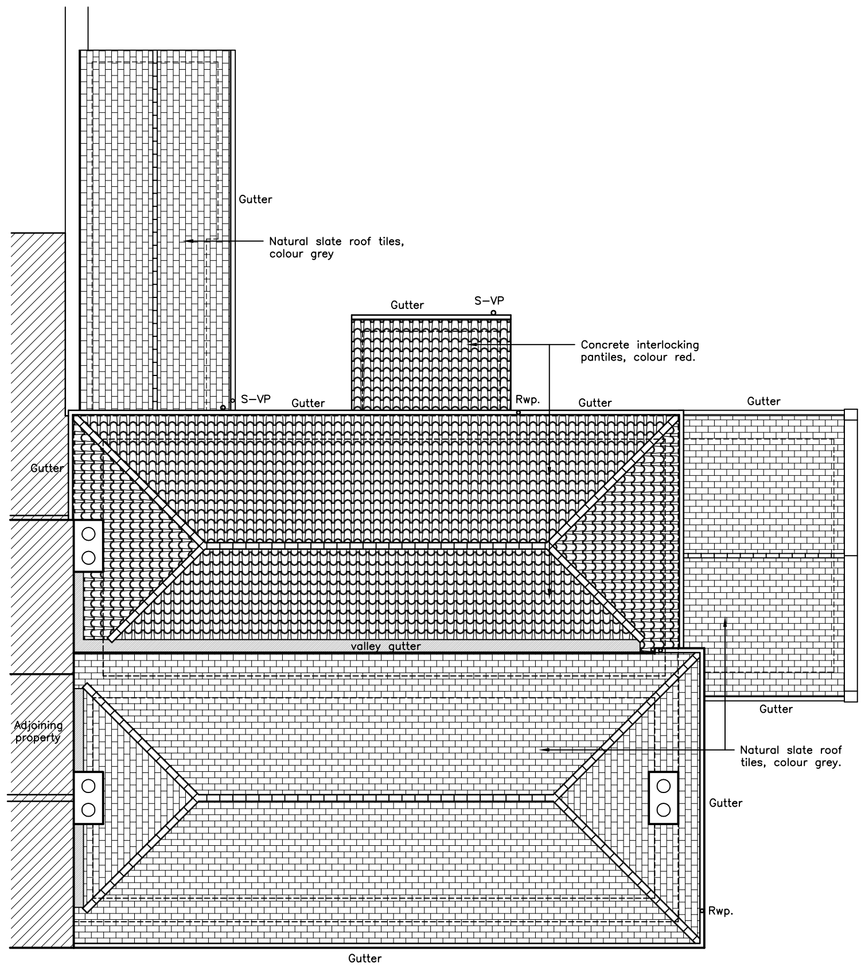

EXISTING ROOF PLAN VIEW
scale 1:100

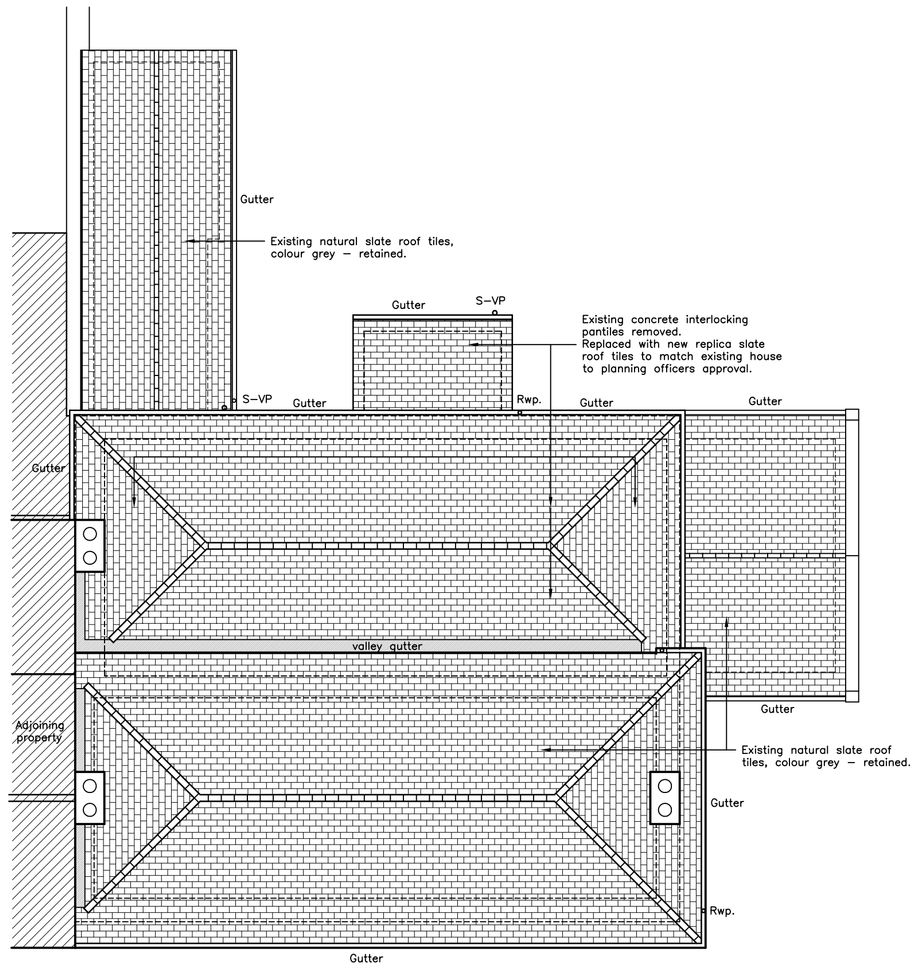

PROPOSED ROOF PLAN VIEW
scale 1:100

SCALE @ 1:100
0m 1 2 3 4 5m
0mm 5000mm

REVISION B : 22 MAY 2015
TITLE BLOCK REVISED TO BE PLANNING DRAWING ISSUE.
. AS

REVISION A : 23 MARCH 2015
DRAWING UPDATED AS PER COMMENTS FROM CLIENT DATED 17 MARCH 2015.
ADDITIONAL WINDOWS TO BE REPLACED INDICATED. PROPOSED MECHANICAL EXTRACT VENTILATION INDICATED TO KITCHEN AND UTILITY WALLS IN LIEU OF THROUGH GLAZING.
EXISTING CONCRETE INTERLOCKING PANTILES REPLACED WITH NEW REPLICA SLATE ROOF TILES TO MATCH EXISTING HOUSE TO PLANNING OFFICERS APPROVAL.
. AS

Do not scale. All setting out dimensions to be site confirmed prior to works commencing and any discrepancies confirmed to architect. This drawing is to be read in conjunction with all other architectural and structural engineers drawings.

planning dwg issue

Dixon Dawson Chartered Architects
The Old Rectory
Mains Park Road
Chester-le-street
County Durham
DH3 3PU

T 0191 388 3277
T 0191 388 6245
www.dixondawson.co.uk
E durham@dixondawson.co.uk

PROPOSED REFURBISHMENT & REPLACEMENT WINDOWS,
'THE RECTORY', 51 FRONT STREET, WHITBURN, SR6 7JD.
for MR & MRS ARMSTRONG

EXISTING & PROPOSED ELEVATIONS	1:100
EXISTING & PROPOSED ROOF PLAN VIEW	1:100

Date:	Drawn:	Checked:	Sheet:	
02/03/15	A.S.	S.RR.	A.1	**8380/03B**