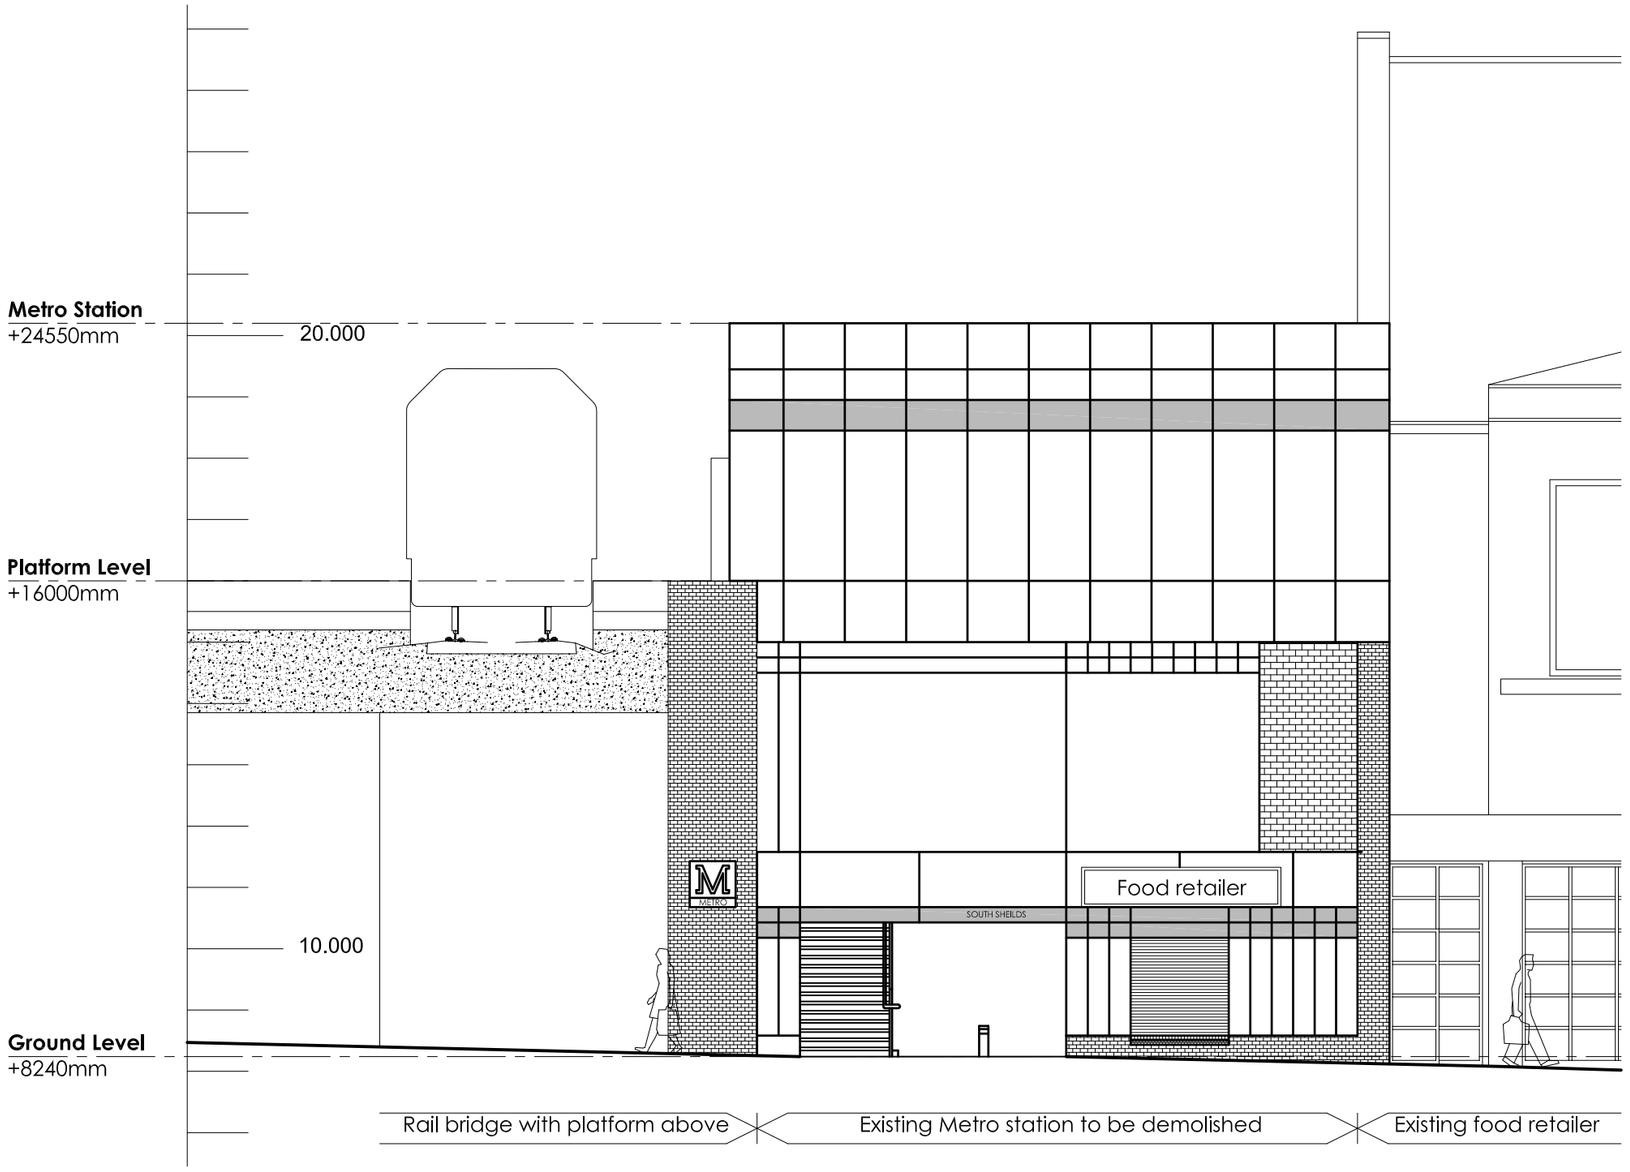

Existing Elevation A 1:100

0 1000 2000 3000 4000 5000mm

SCALE 1:100

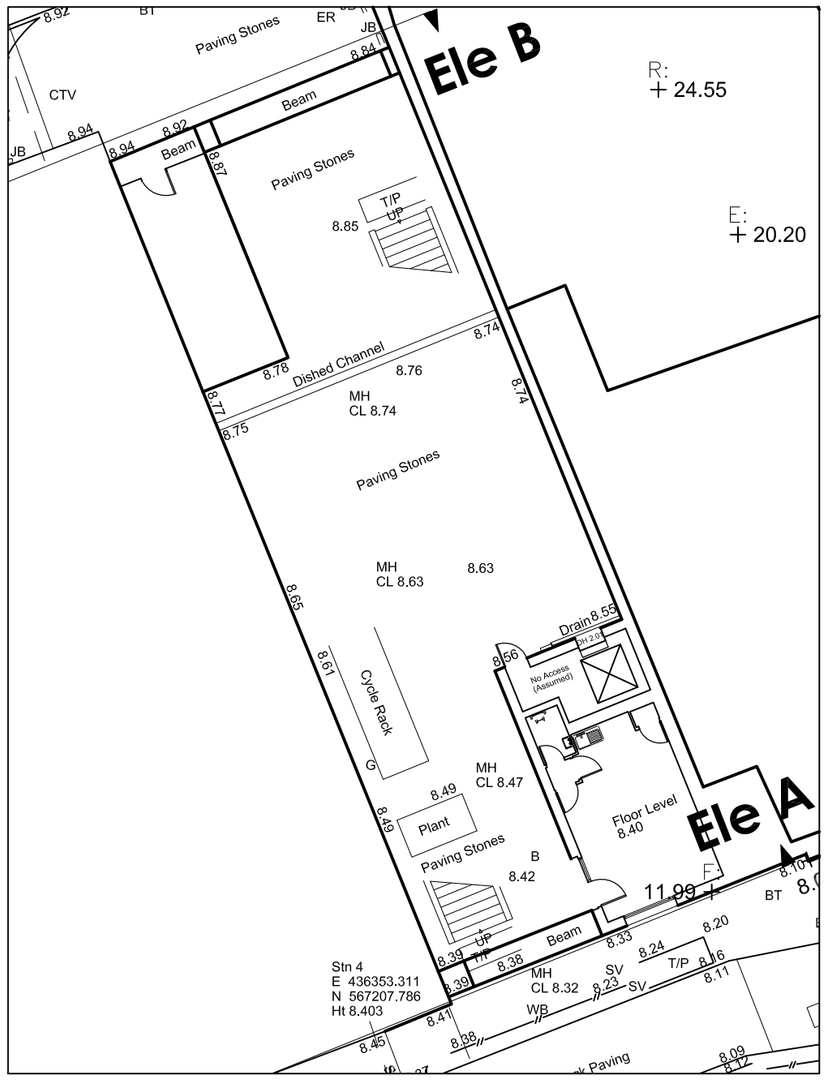

Street Level 1:200

0 2 4 6 8 10m

SCALE 1:200

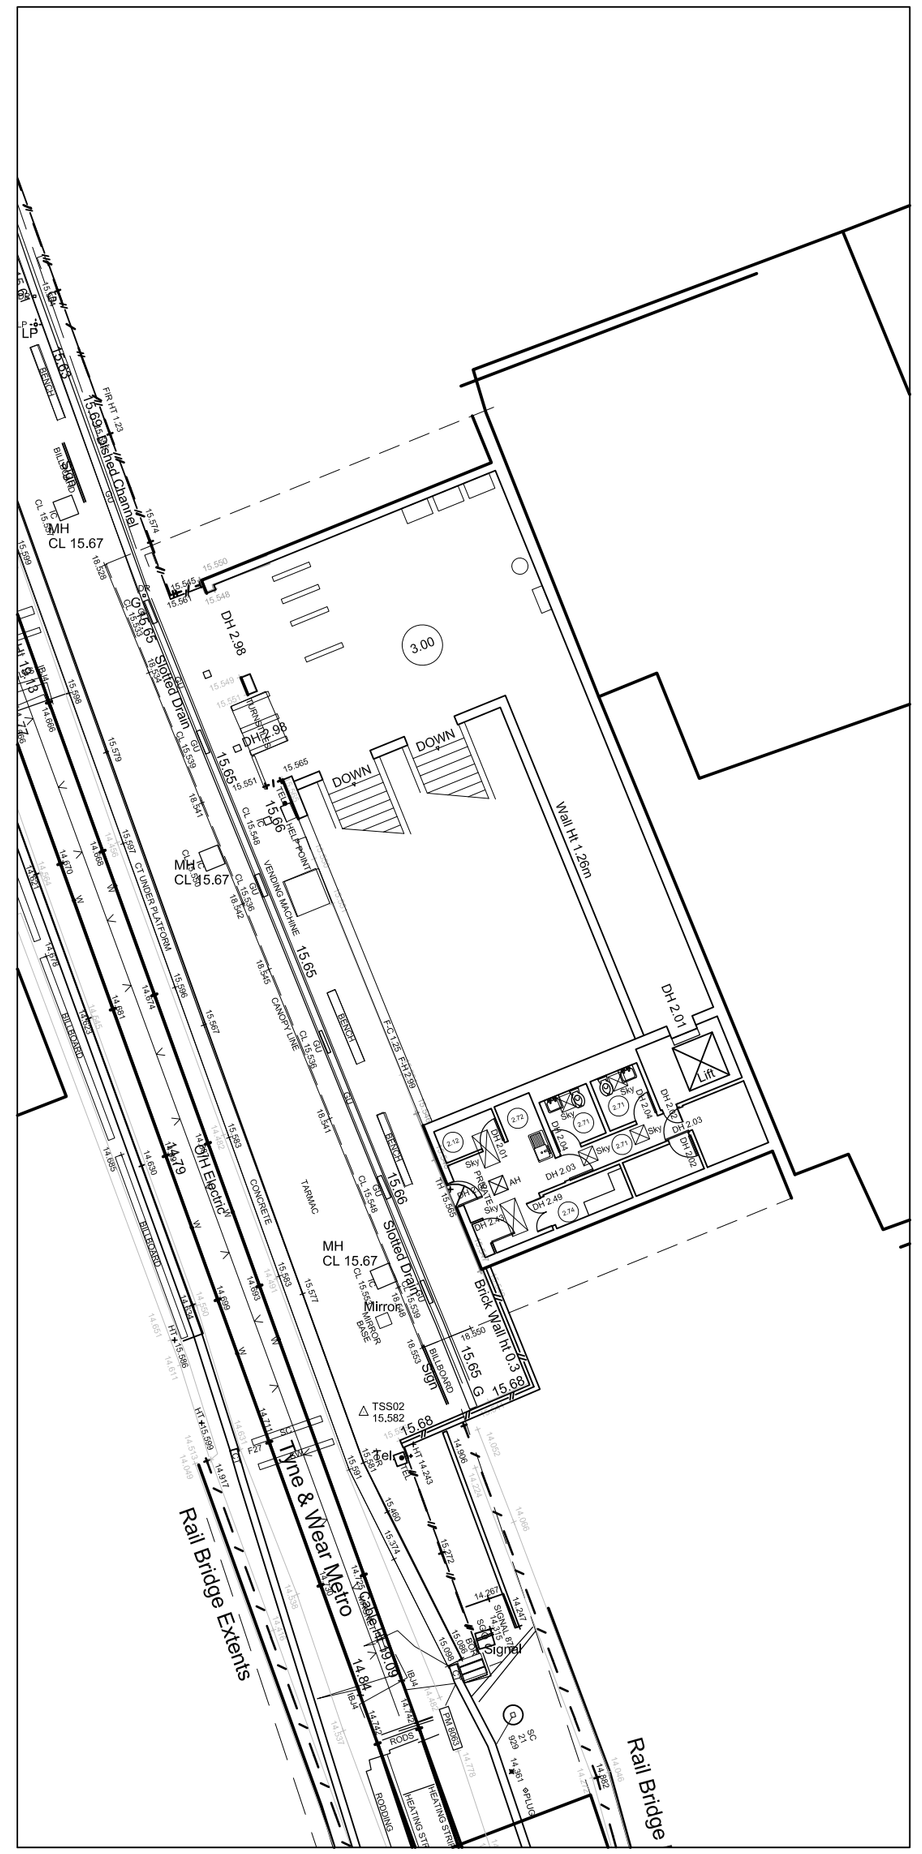

Platform Level 1:200

0 2 4 6 8 10m

SCALE 1:200

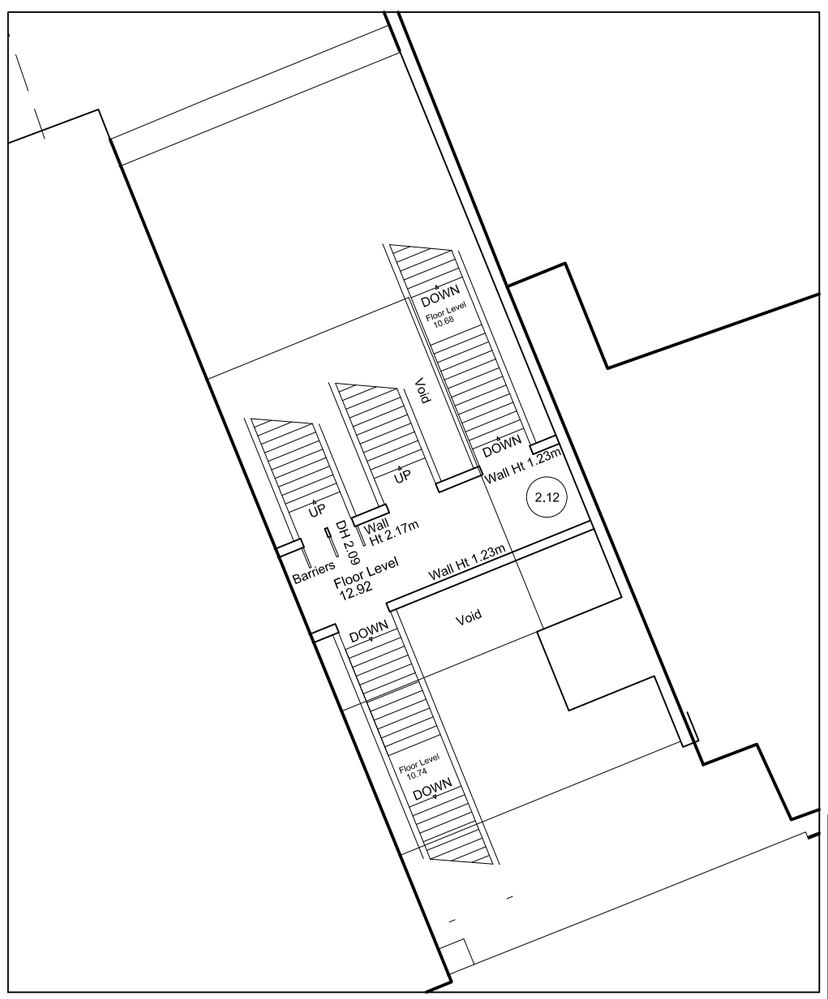

Mezzanine Level 1:200

0 2 4 6 8 10m

SCALE 1:200

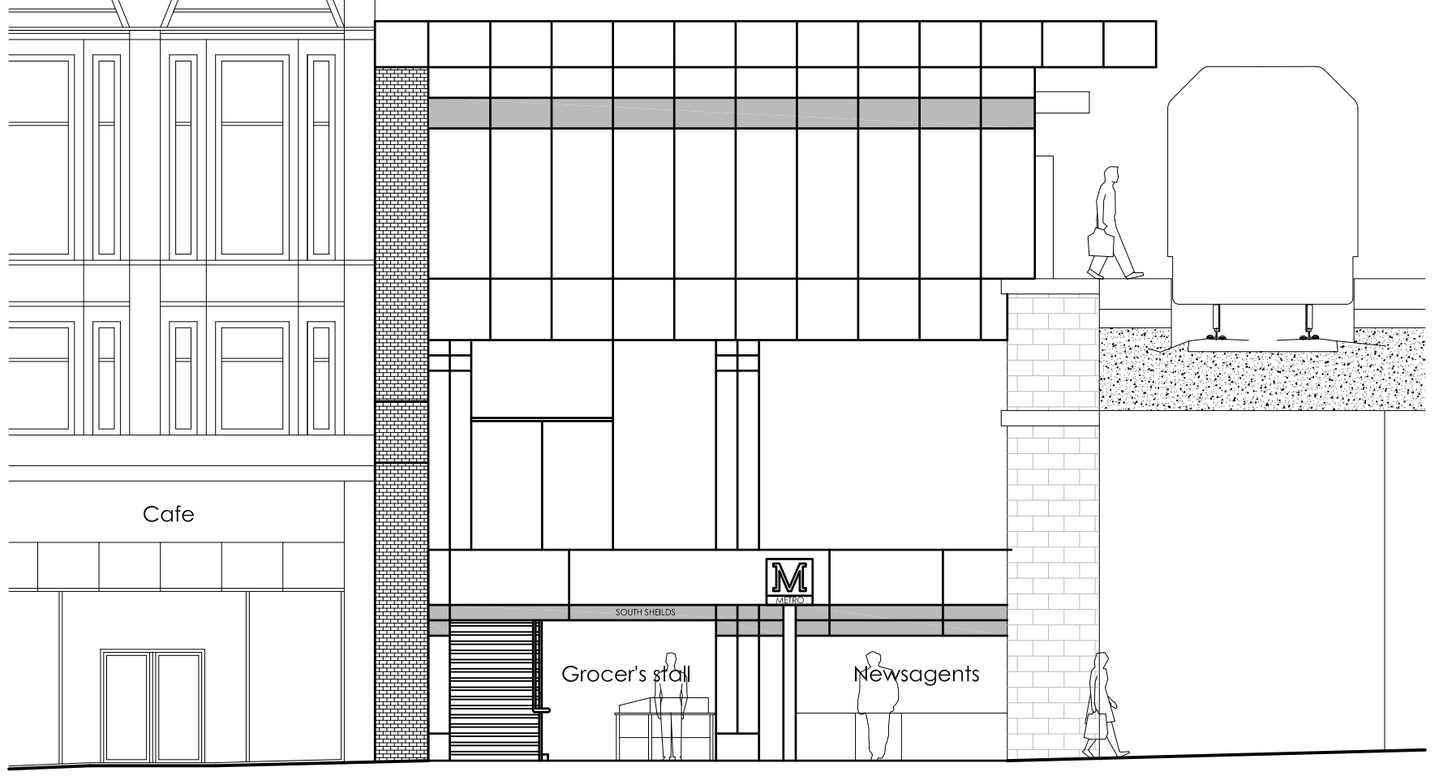

Existing Elevation B 1:100

0 1000 2000 3000 4000 5000mm

SCALE 1:100

CAD file reference -

Rev	Date	Description	Rev By	Chk'd By
-.	-.-.--	—	--	--

Project Title	South Shields 365 Keppel Street / Fowler Street South Shields
Client	Muse Develpments
Status	DESIGN
Scale	1:200
Drawing Size	A2
Drawn By	ASR
Checked By	CAB
Date	13/05/15
Drawing Title	Existing Metro Plans & Elevations
Job-Dwg No	12569B_091
Rev	-

THE HARRIS PARTNERSHIP WAKEFIELD
2 St. Johns North, Wakefield, WF1 3QA
t. 01924 291 800 f. 01924 290 072

THE HARRIS PARTNERSHIP MANCHESTER
2nd Floor, Carvers Warehouse,
77 Dale Street, Manchester, M1 2HG
t. 0161 238 8555 f. 0161 244 5809

THE HARRIS PARTNERSHIP MILTON KEYNES
The Old Rectory, 79 High Street
Newport Pagnell, MK16 8AB
t. 01908 211 577 f. 01908 211 722

THE HARRIS PARTNERSHIP READING
101 London Road, Reading, RG1 5BY
t. 0118 950 7700 f. 0118 956 8642

THE HARRIS PARTNERSHIP
ARCHITECTS
www.harrispartnership.com

This drawing is copyright and may not be reproduced in whole or part without written authority. Do not scale off this drawing.