PUBLIC REALM MATERIALS KEY:

PAVING:

P1 — **Granite paving**
Product: Granite paving by Marshalls.
Size: 150mm gauge by 600mm TBC. (Engineer to confirm thickness)
Colour/Finish: Mix: Tritonite, fine picked (50%) / Galatina, fine picked (70%).
Bond: Staggered, 6-10mm mortar joints.
Laying: Bedding & sub base to Engineers specification

P2 — **Concrete Block paving** (exposed aggregate surface)
Product: Mitmall textured by Marshalls.
Size: 160mm gauge by 240mm. (Engineer to confirm thickness)
Colour/Finish: Mix: Silver Grey (50%) / Charcoal (70%). Textured top.
Bond: Staggered, sand joints. Laying: Bedding & sub base to Engineers specification

P3 — **Concrete Block paving** (exposed aggregate surface)
Product: Mitmall by Marshalls.
Size: 160mm gauge by 240mm. (Engineer to confirm thickness)
Colour/Finish: Silver Grey, Flat top finish. Bond: Staggered, sand joints.
Laying: Bedding & sub base to Engineers specification

P4 — **Concrete Block paving** (exposed aggregate surface)
Product: Mitmall by Marshalls.
Size: 160mm gauge by 240mm. (Engineer to confirm thickness)
Colour/Finish: Charcoal Flat top finish. Bond: Staggered, sand joints.
Laying: Bedding & sub base to Engineers specification

P5 — **Granite paving to crossing point and vehicle areas**
Product: GRA956 Dark Green Granite by Marshalls.
Size: Set size tbc. (Engineer to confirm required thickness)
Colour/Finish: Dark Green Flamed. Bond: Staggered, 6-10mm mortar joints.
Laying: Bedding & sub base to Engineers specification

P6 — **Concrete Block paving** (exposed aggregate surface)
Product: Mitmall by Marshalls.
Size: 160mm gauge by 240mm. (Engineer to confirm thickness)
Colour/Finish: Graphite, Flat top finish. Bond: Staggered, sand joints.
Laying: Bedding & sub base to Engineers specification

KERBS & EDGES:

ED — **Concrete Edge Detail**
Product: Mitmall by Marshalls.
Size: 125 x 160mm. (Engineer to confirm thickness)
Colour/Finish: Silver Grey.

ED2 — **Concrete Edge Detail** (double course)
Product: Mitmall by Marshalls.
Size: 125 x 160mm. (Engineer to confirm thickness)
Colour/Finish: Graphite.

K1 — **Granite Kerb**
Product: Granite kerb by Marshalls.
Size: 300 x 900mm. (Engineer to confirm depth)
Colour/Finish: GRA903, fine picked. Chamfered profile to leading edge.
90 degree internal and external returns, transition and radius units as required.

K2 — **Granite Kerb**
Product: Granite kerb by Marshalls.
Size: 150 x 900mm. (Engineer to confirm depth)
Colour/Finish: GRA903, fine picked.

K3 — **Tactile Courduroy Paving - Granite**
Product: Tactile Paving by Marshalls.
Size: 400mm min width, 400mm x 400mm module
Colour/Finish: Silver Grey Granite.

K4 — **Tactile Blister Paving - Granite**
Product: Tactile Paving by Marshalls.
Size: 400mm min width, 400mm x 400mm module
Colour/Finish: Silver Grey Granite.

STREET FURNITURE:

Tree Grille (to avenue street trees)
Product: GT Max-Pave Tree Grille by Green-Tech or similar approved.
Size: 1500 x 1500mm.
Colour: Galvanised frame infield with P2 paving to match adjacent surface.
Laying: Bedding & sub base to Engineers specification

Bollard (Fixed)
Product: Logic flat top anti-ram bollard with hazard banding or similar approved.
Size: 900mm (above ground) x 114mm diameter.
Colour/Finish: 316 grade stainless steel.
Installation: Route fixed to manufacturers / Engineers specification

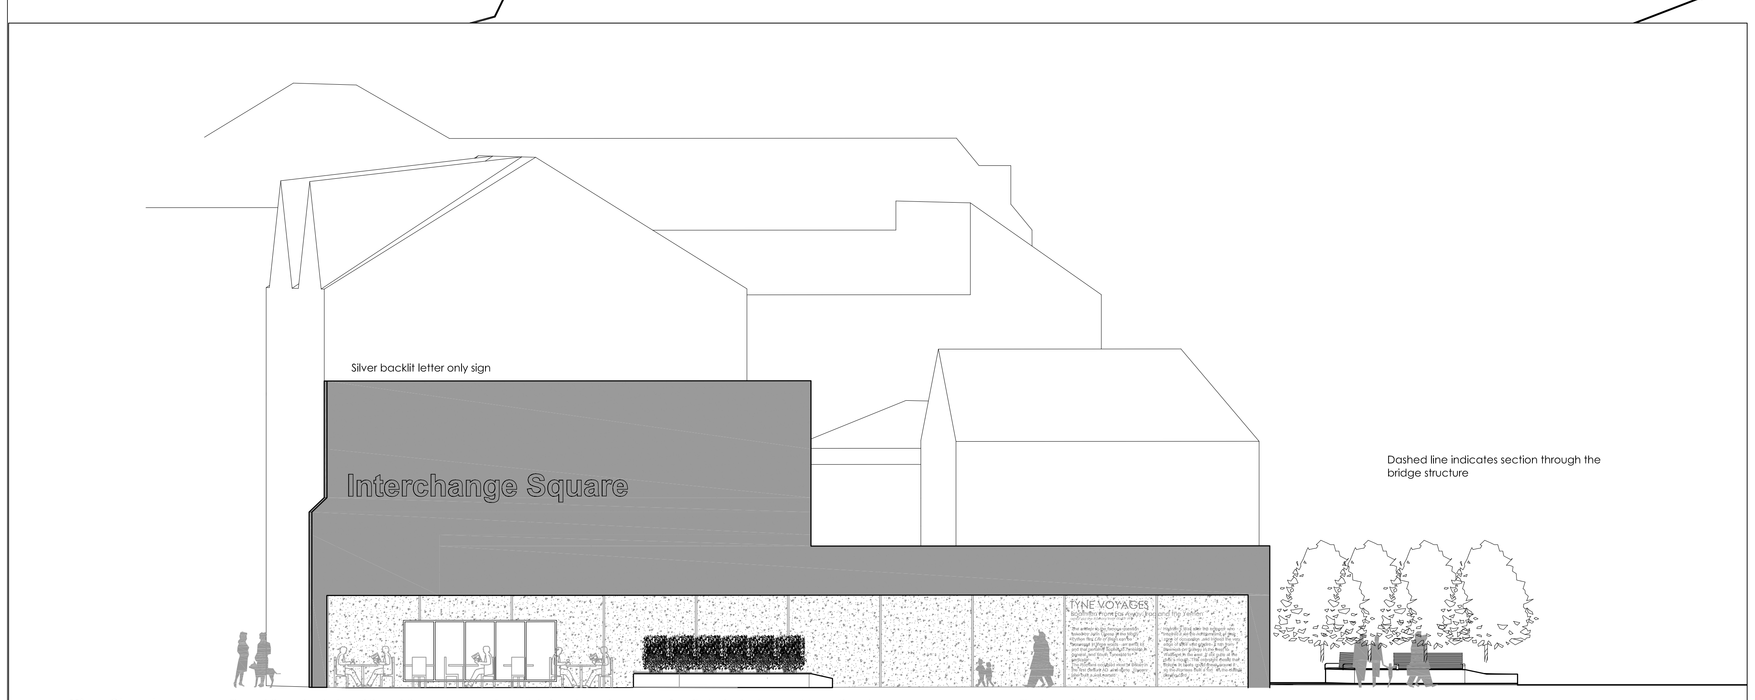

Elevation A 1:100

0 1000 2000 3000 4000 5000mm
SCALE 1:100

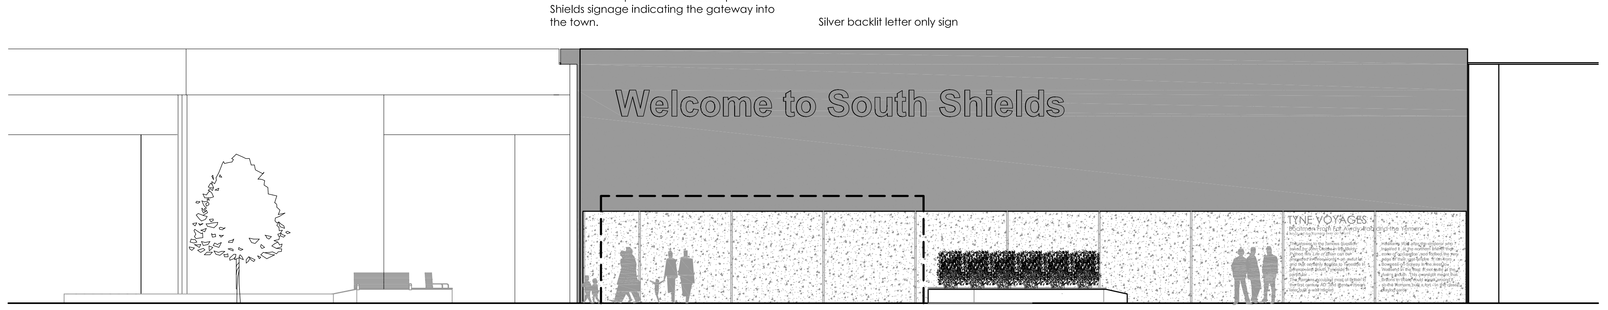

Elevation B 1:100

0 1000 2000 3000 4000 5000mm
SCALE 1:100

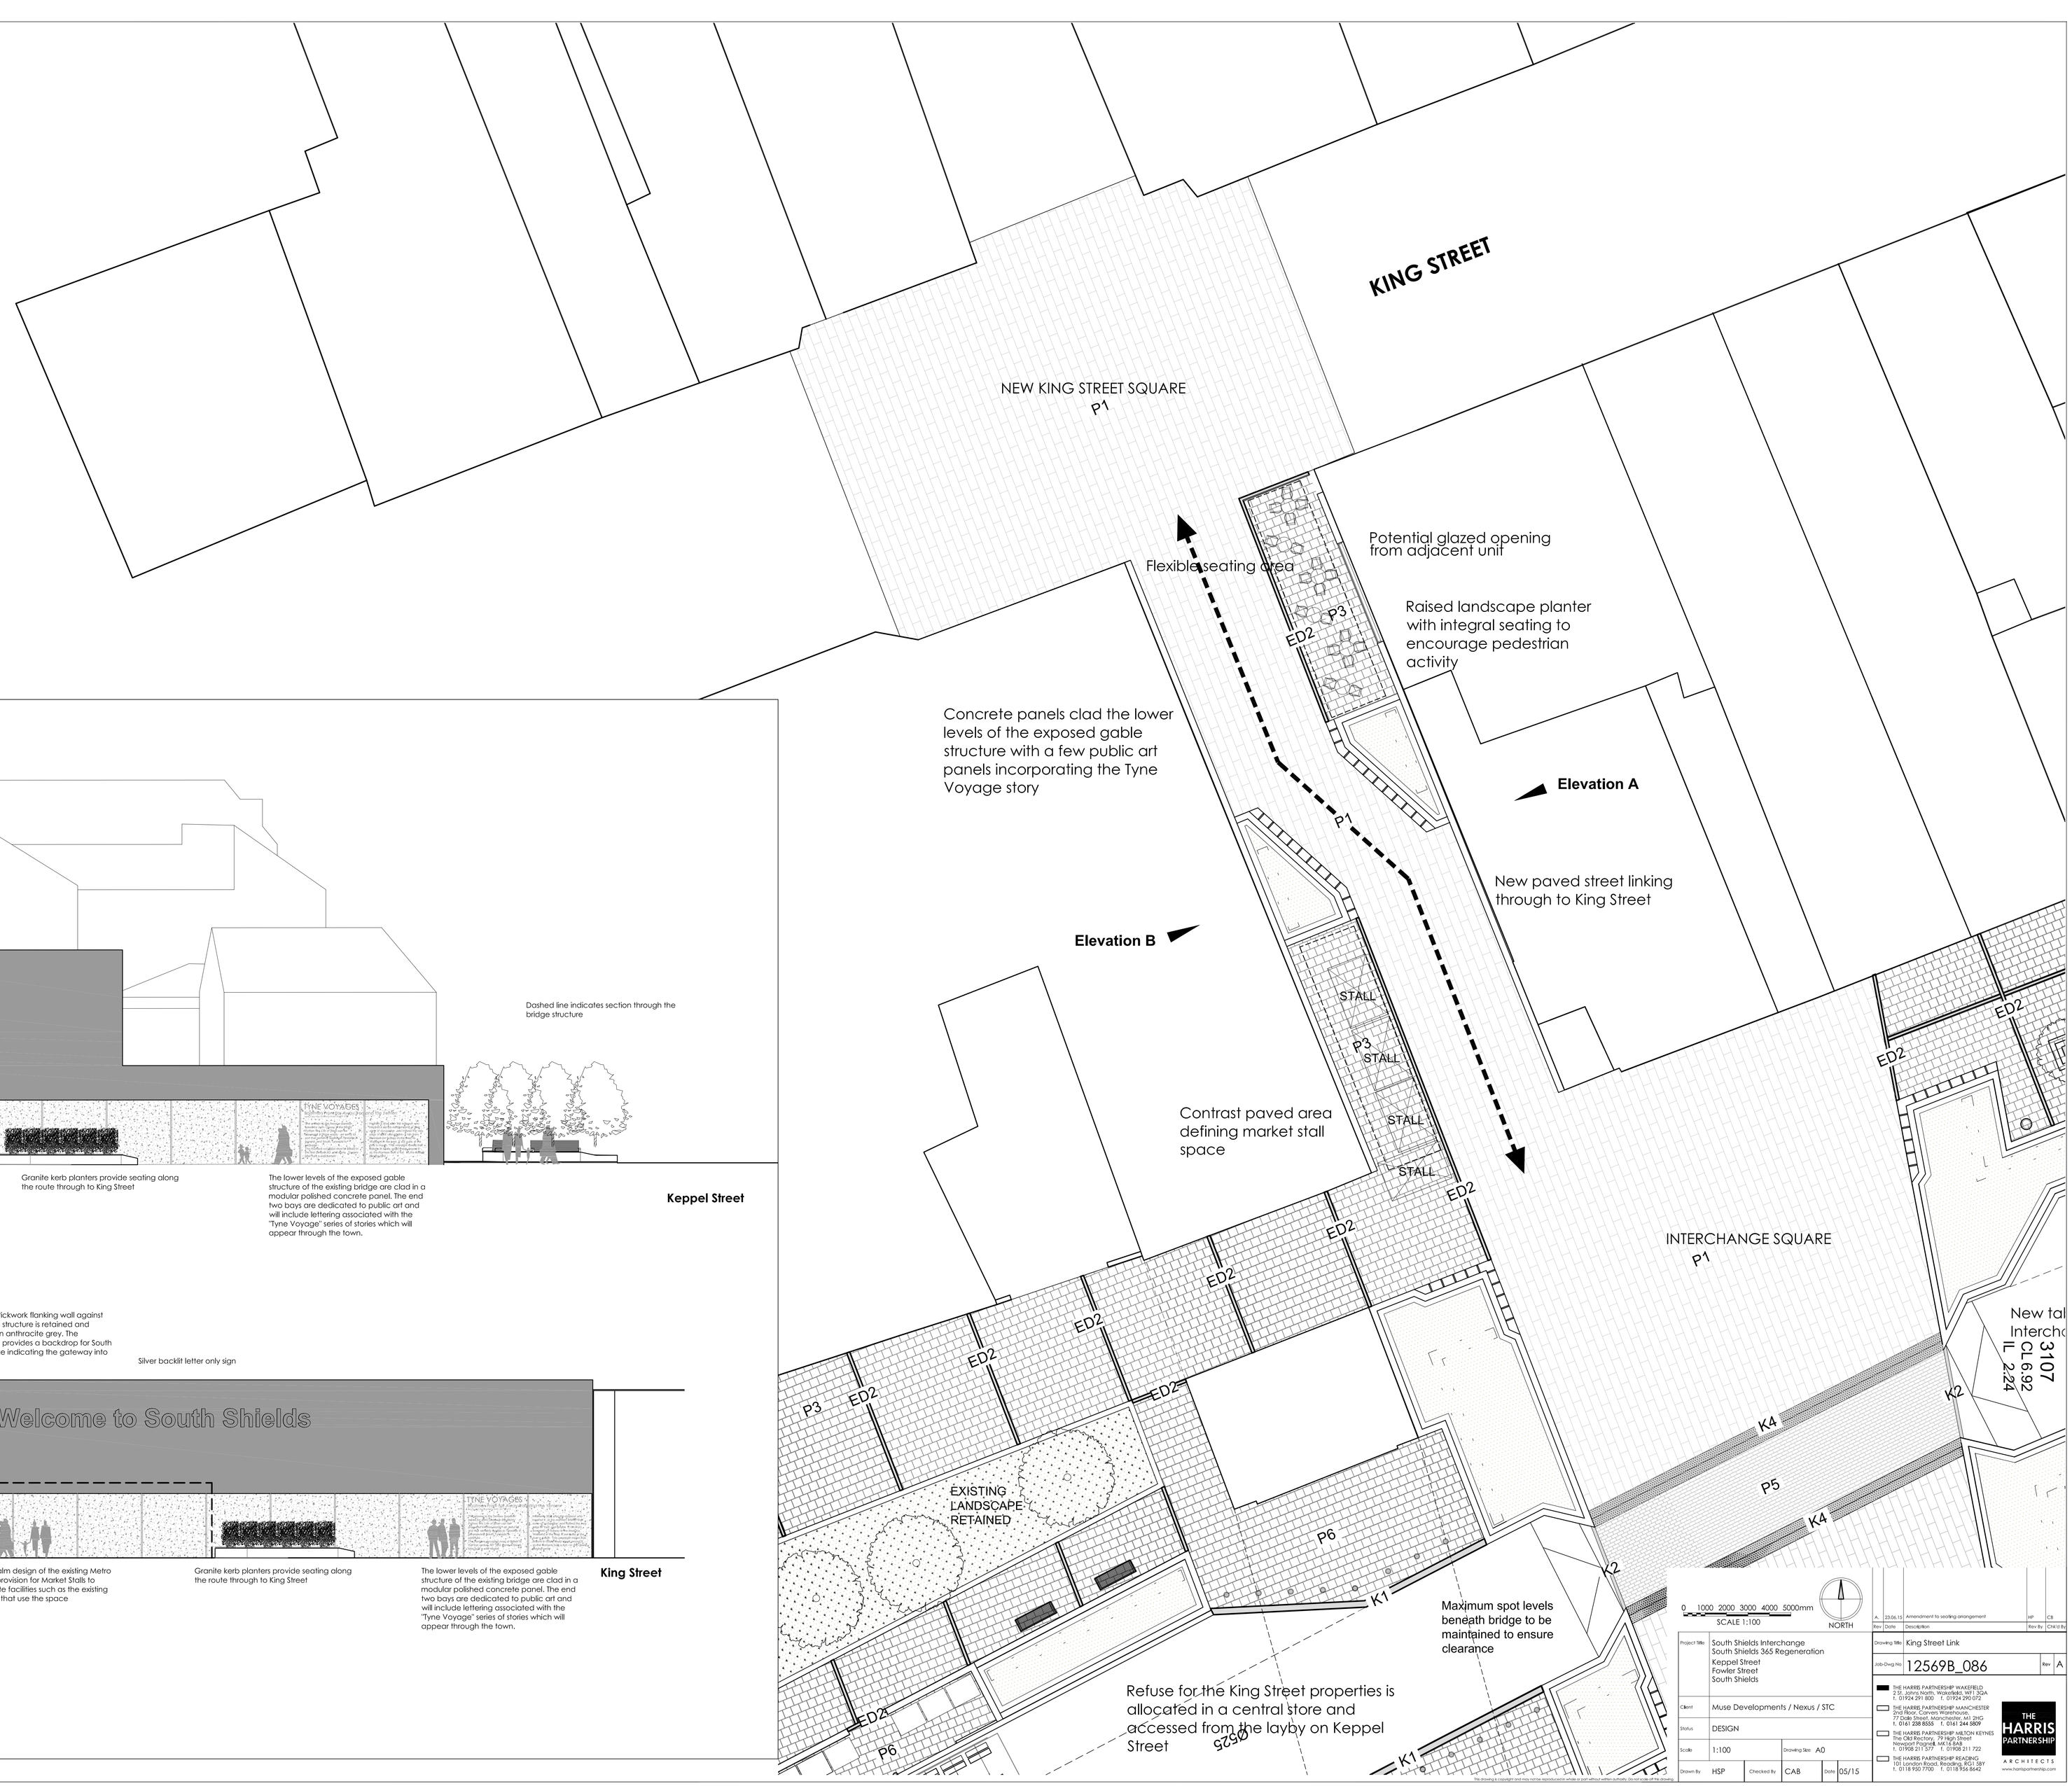

CAD file reference J:\12001-13000\12569\12569B_Interchange\DRAWINGS