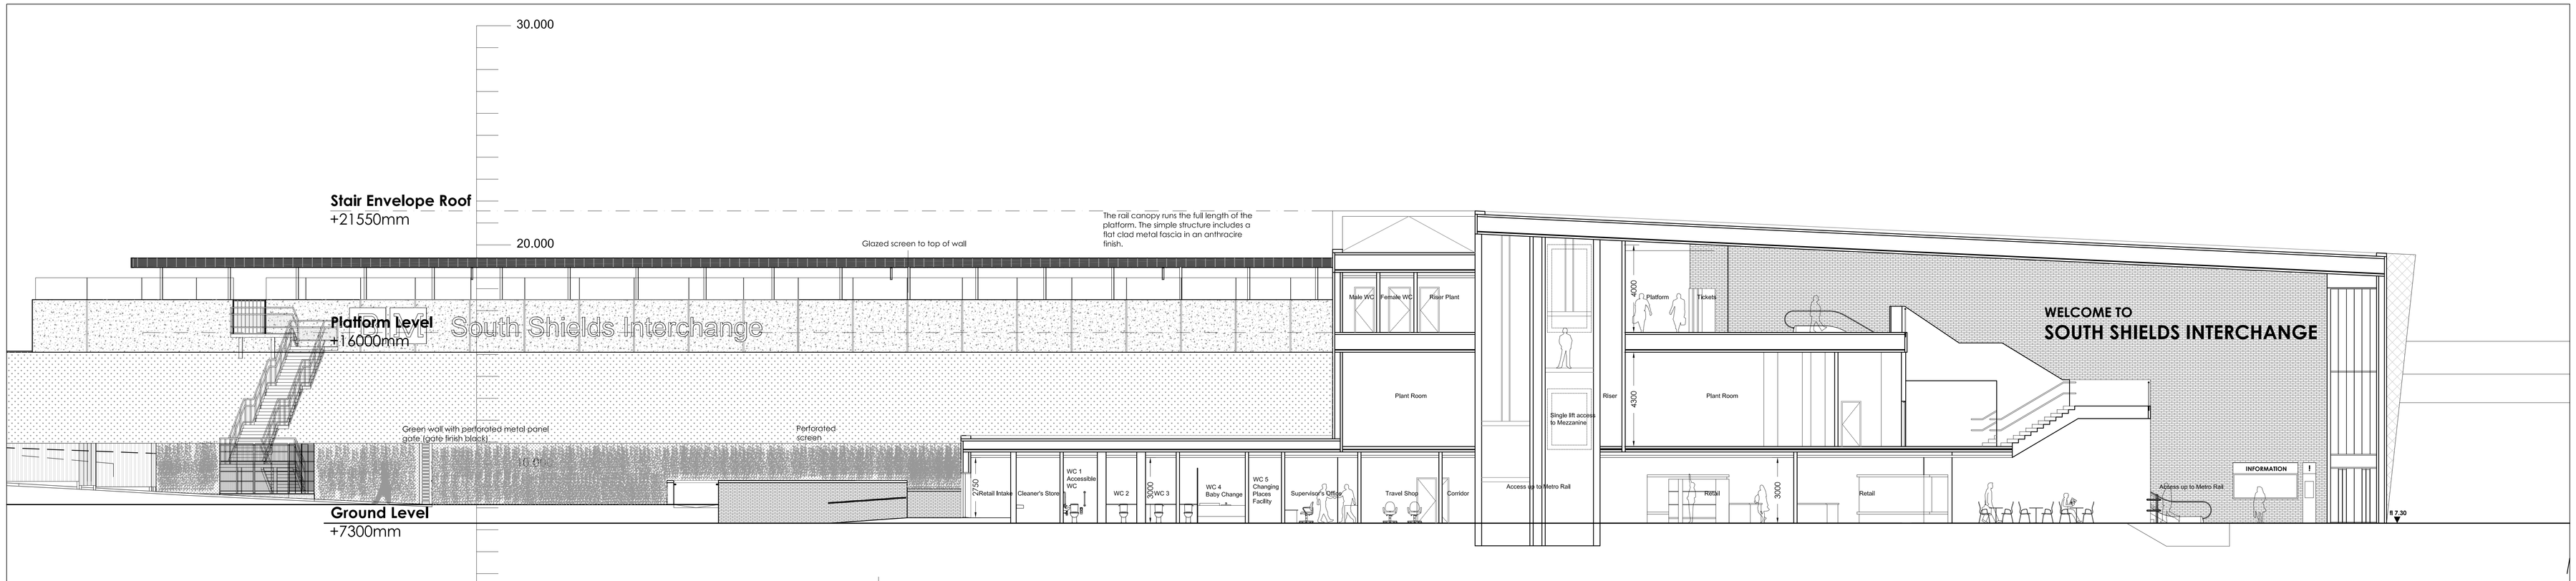

Section DD 1:100

0 1000 2000 3000 4000 5000mm
SCALE 1:100

0.000
Level AOD

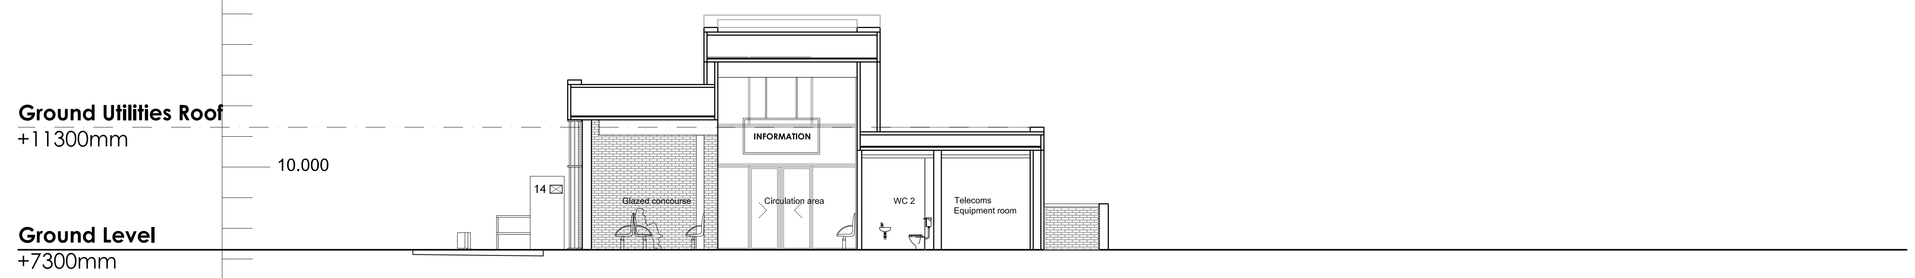

Section EE 1:100

0 1000 2000 3000 4000 5000mm
SCALE 1:100

0.000
Level AOD

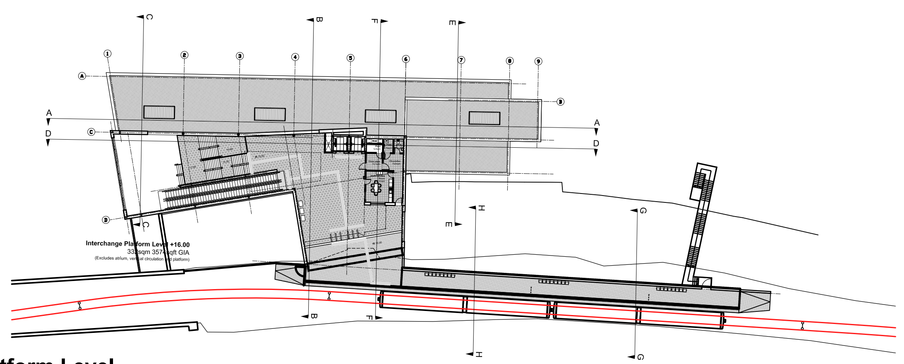

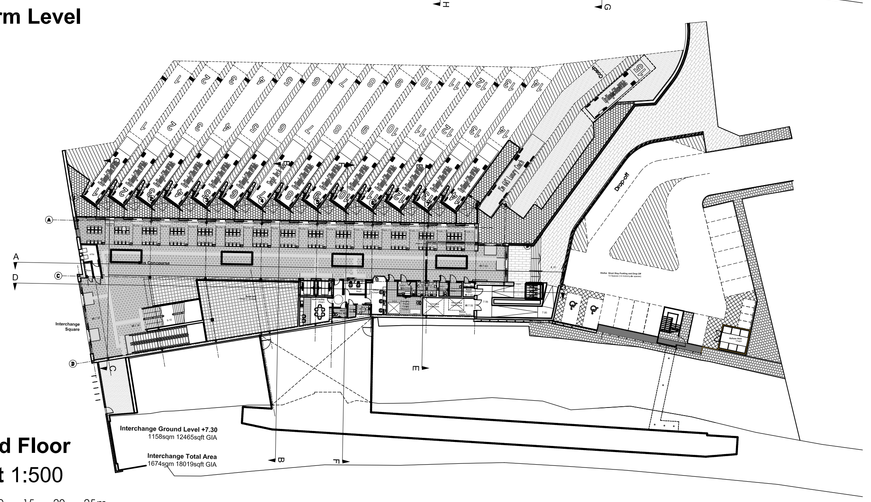

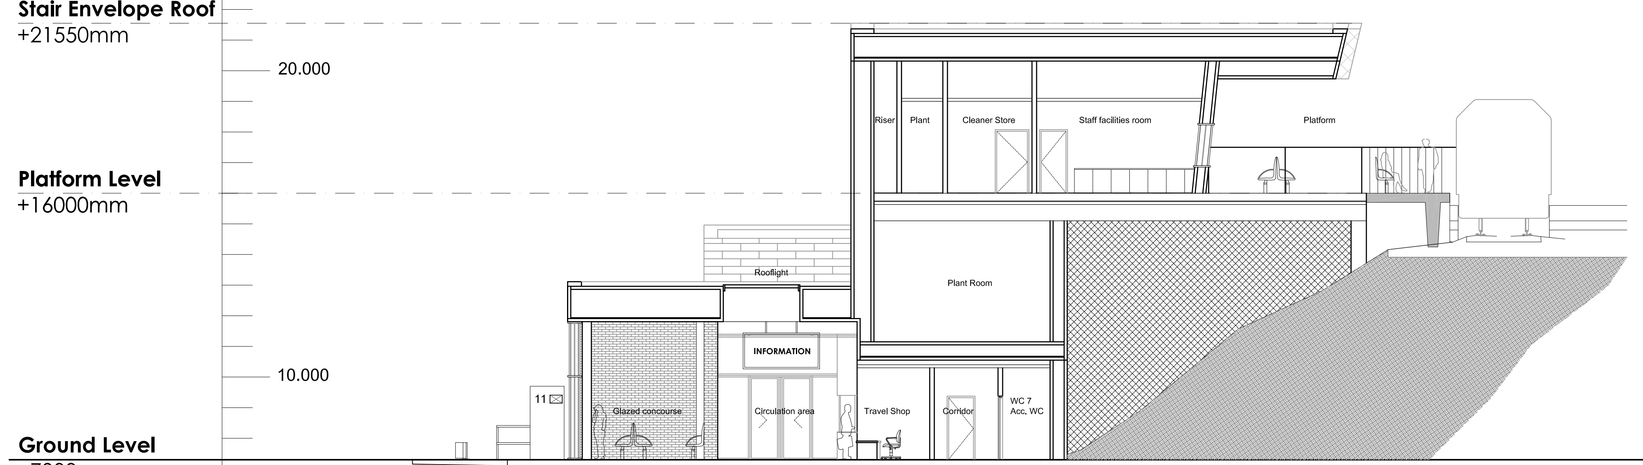

Section FF 1:100

0 1000 2000 3000 4000 5000mm
SCALE 1:100

0.000
Level AOD

Rev	Date	Description	Rev By	Chk'd By
D.	23.06.15	General amendments	HP	CB
C.	03.06.15	Roofing?? included	CB	HP
B.	13.05.15	Updated to suit latest GA Plan Rev J	PS	CB
A.	23.03.15	Updated to suit latest GA Plan Rev G	HP	CB

Project Title	South Shields Interchange Keppel Street / Fowler Street South Shields
Client	Muse Developments / Nexus / STC
Status	DESIGN
Scale	As Shown
Drawing Size	A0
Drawn By	HSP
Checked By	CAB
Date	09/14
Drawing Title	Proposed Section Across to King Street
Job-Dwg No.	12569B_028
Rev	D

THE HARRIS PARTNERSHIP WAKEFIELD
2 St. Johns North, Wakefield, WF1 3QA
t. 01924 291 800 f. 01924 290 072
THE HARRIS PARTNERSHIP MANCHESTER
2nd Floor, Corn Mill Warehouse
Turner Street, Manchester M4 2HS
t. 0161 288 8555 f. 0161 244 0809
THE HARRIS PARTNERSHIP MILTON KEYNES
Unit 1, Tickford Park, Tickford Street
Newport Pagnell, MK16 0AB
t. 01908 211 577 f. 01908 211 722
THE HARRIS PARTNERSHIP READING
101 London Road, Reading, RG1 5BY
t. 0118 950 7700 f. 0118 956 6642
THE HARRIS PARTNERSHIP
ARCHITECTS
www.harrispartnership.com

This drawing is copyright and may not be reproduced in whole or part without written authority. Do not scale off this drawing.

CAD file reference J:\12569\125698-Interchange\Drawings