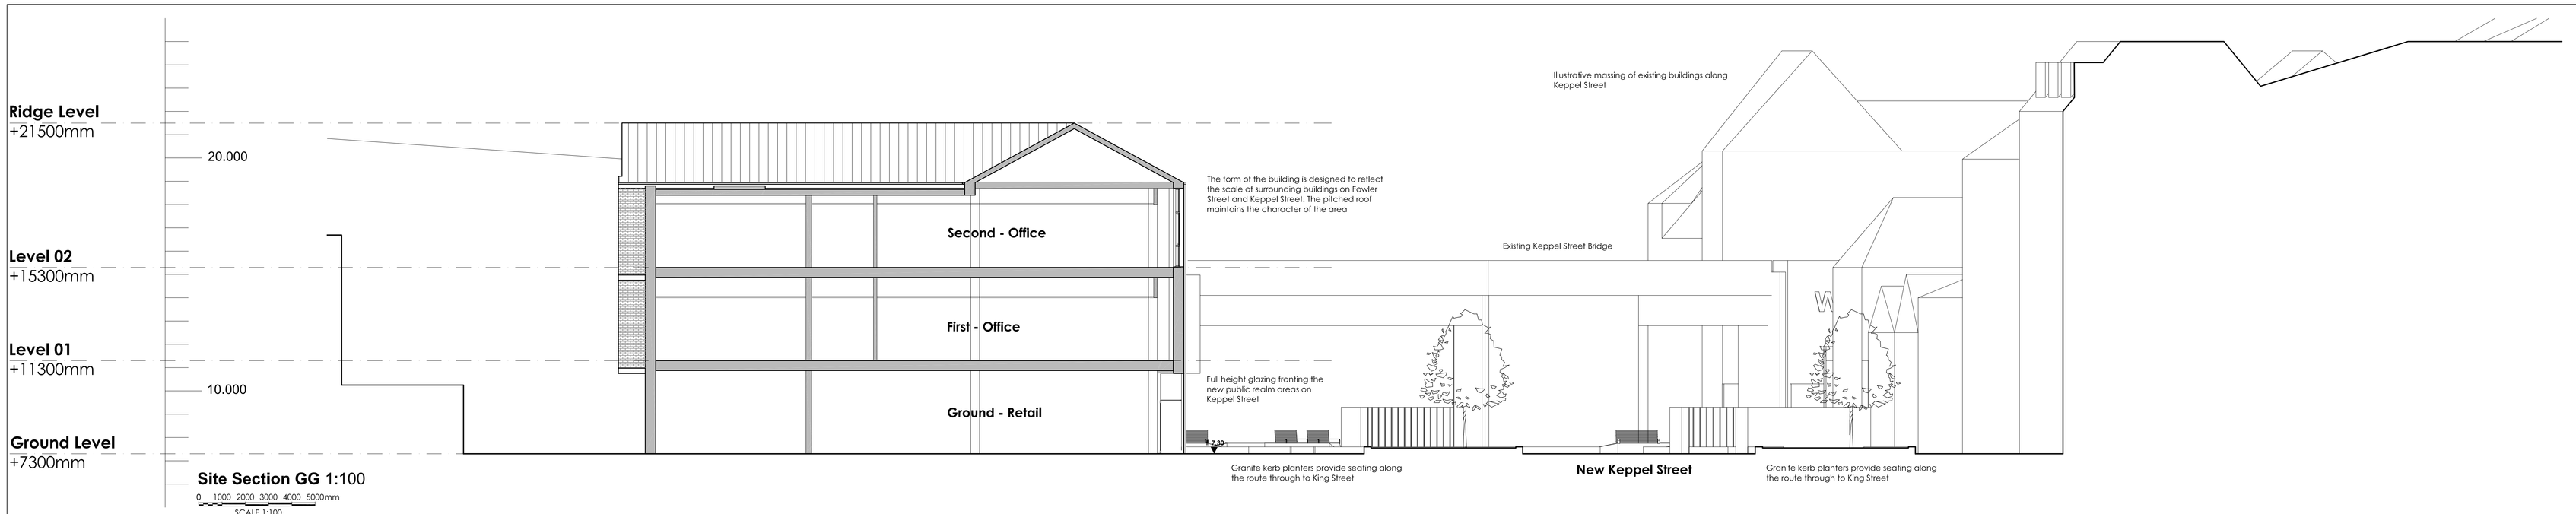

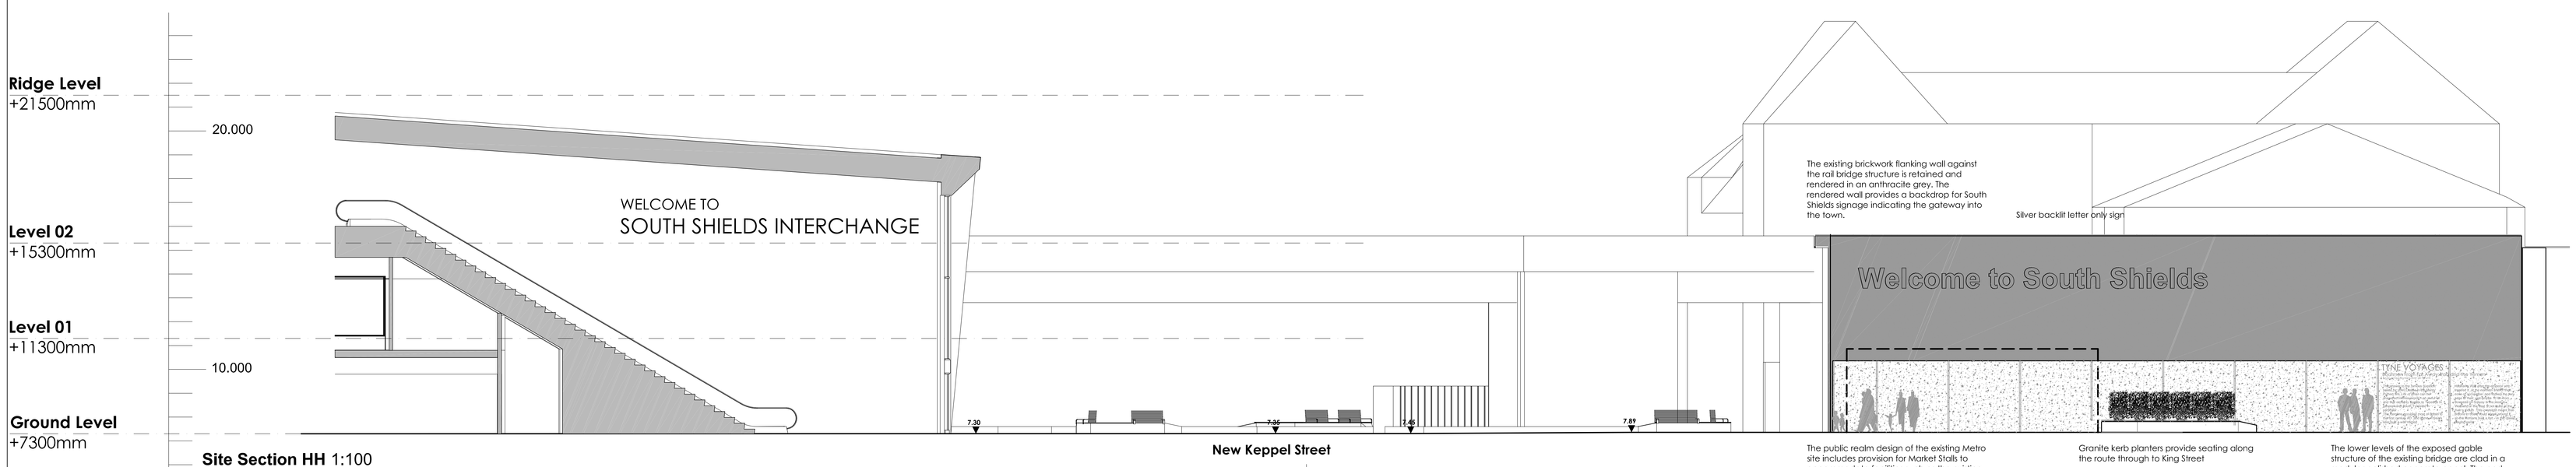

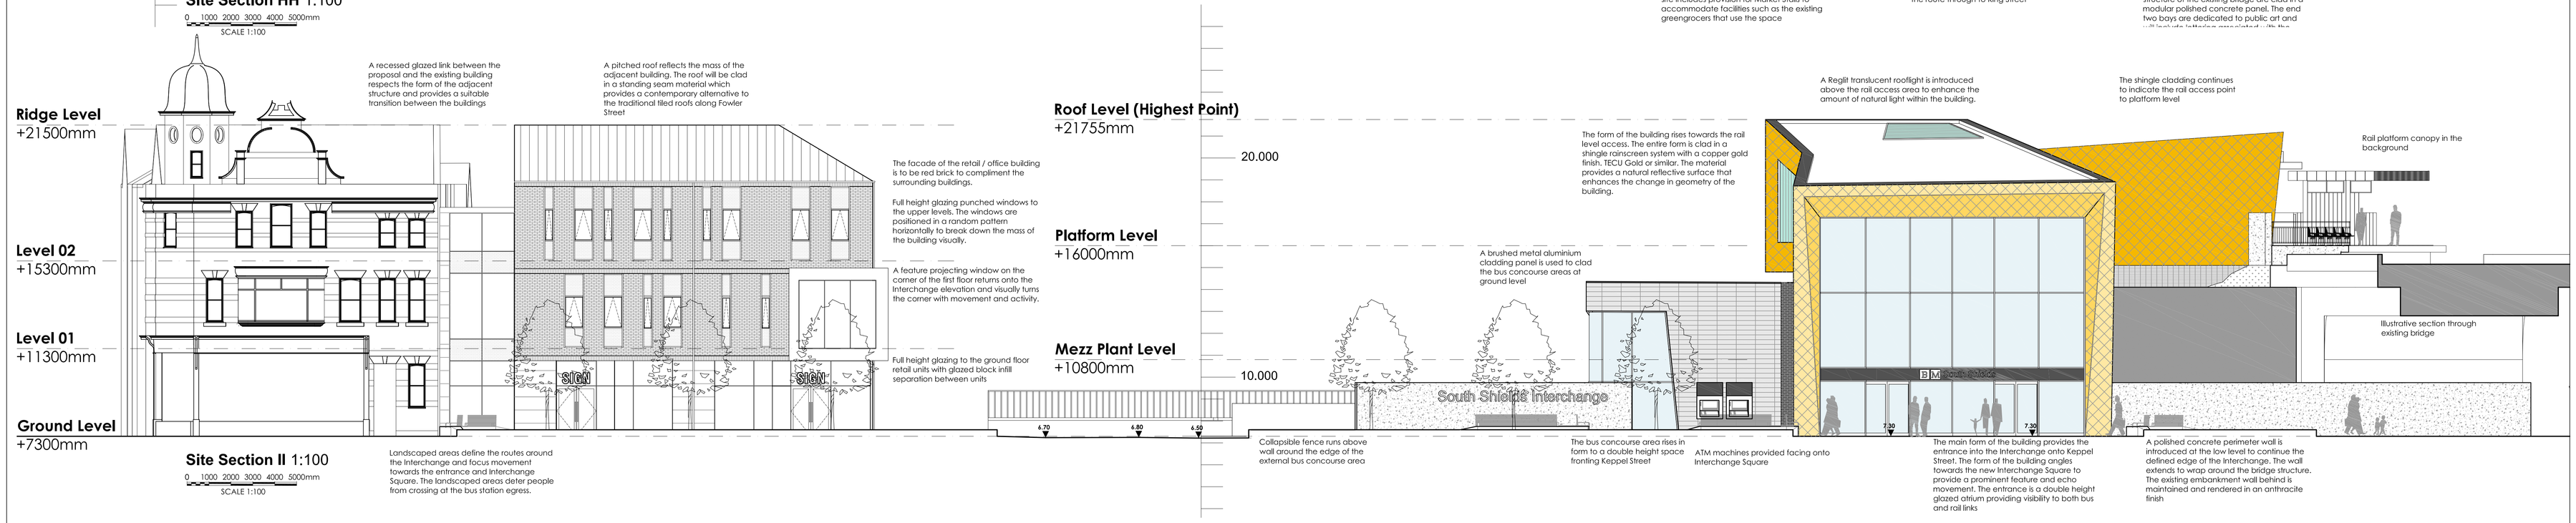

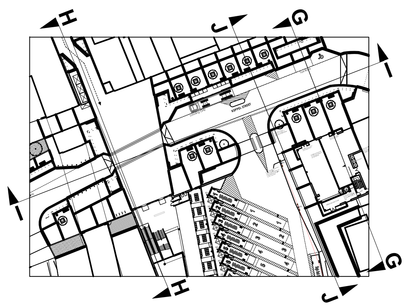

Key Plan 1:1000

NORTH

0 100 200 300 400 500m

SCALE 1:10000

Rev	Date	Description	By	Chkd By
A	23.06.15	Collapsible fence included	MP	CB

Project Title	South Shields Interchange Keppel Street / Fowler Street South Shields
Client	Muse Developments / Nexus / STC
Status	DESIGN
Scale	1:100
Drawing Size	A0
Drawn By	PS
Checked By	CB
Date	05/15

Drawing Title: Proposed Site Sections

Job-Dwg No: 12569B_081 Rev A

THE HARRIS PARTNERSHIP WAKEFIELD
Unit 1 Bank Top Business Park, Wakefield
t. 01924 291 800 f. 01924 290 072

THE HARRIS PARTNERSHIP MANCHESTER
2nd Floor, Canvas Warehouse,
77 Dale Street, Manchester, M1 2HG
t. 0161 238 8555 f. 0161 244 5909

THE HARRIS PARTNERSHIP MILTON KEYNES
The Old Rectory, 79 High Street
Newport Pagnell, MK16 8AB
t. 01908 211 577 f. 01908 211 722

THE HARRIS PARTNERSHIP READING
10 London Road, Reading, RG1 5BY
t. 0118 950 7700 f. 0118 956 8642

THE HARRIS PARTNERSHIP ARCHITECTS
www.harrispartnership.com

This drawing is copyright and may not be reproduced in whole or part without written authority. Do not scale off this drawing.

CAD file reference J:\12569\125698-Interchange/Drawings