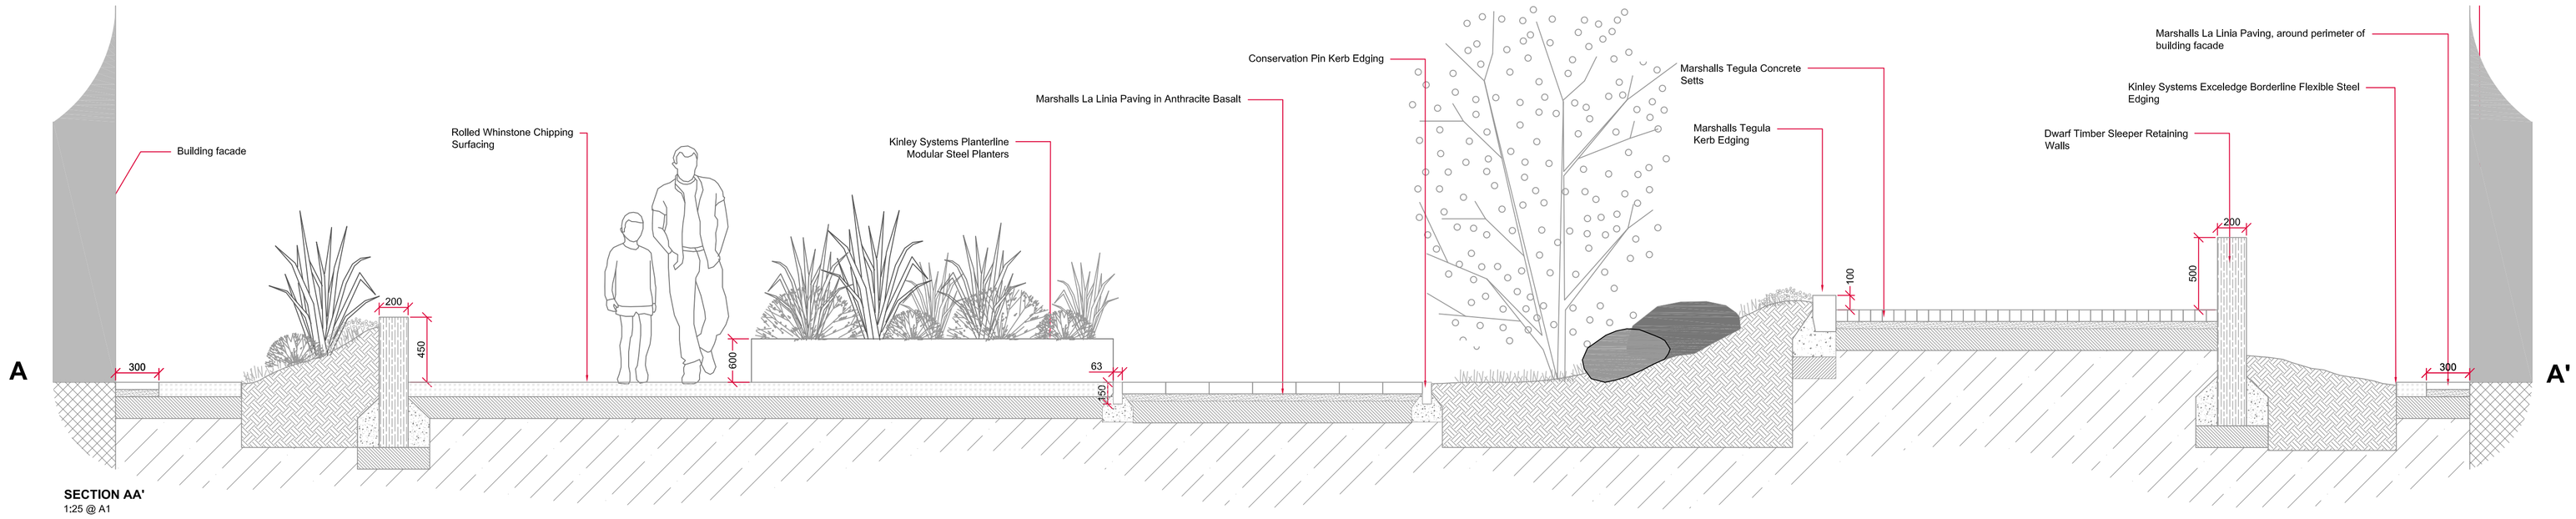

SECTION AA'
1:25 @ A1

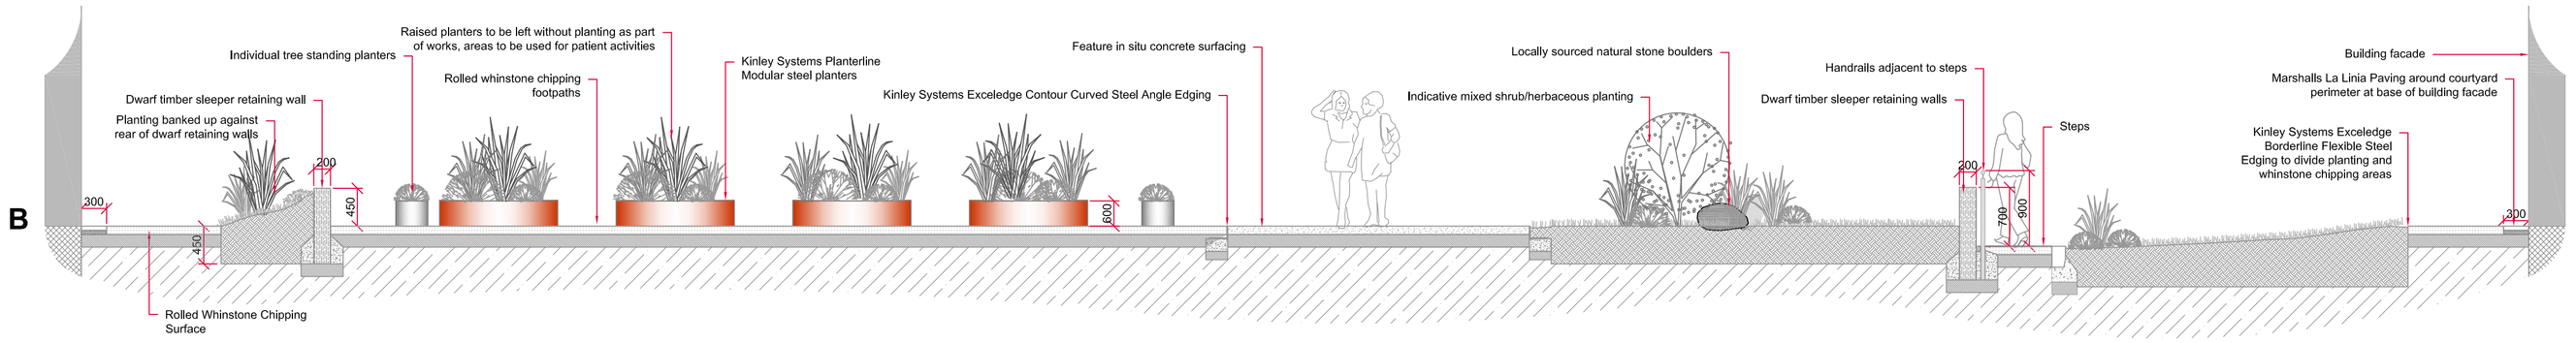

SECTION BB'
1:50 @ A1

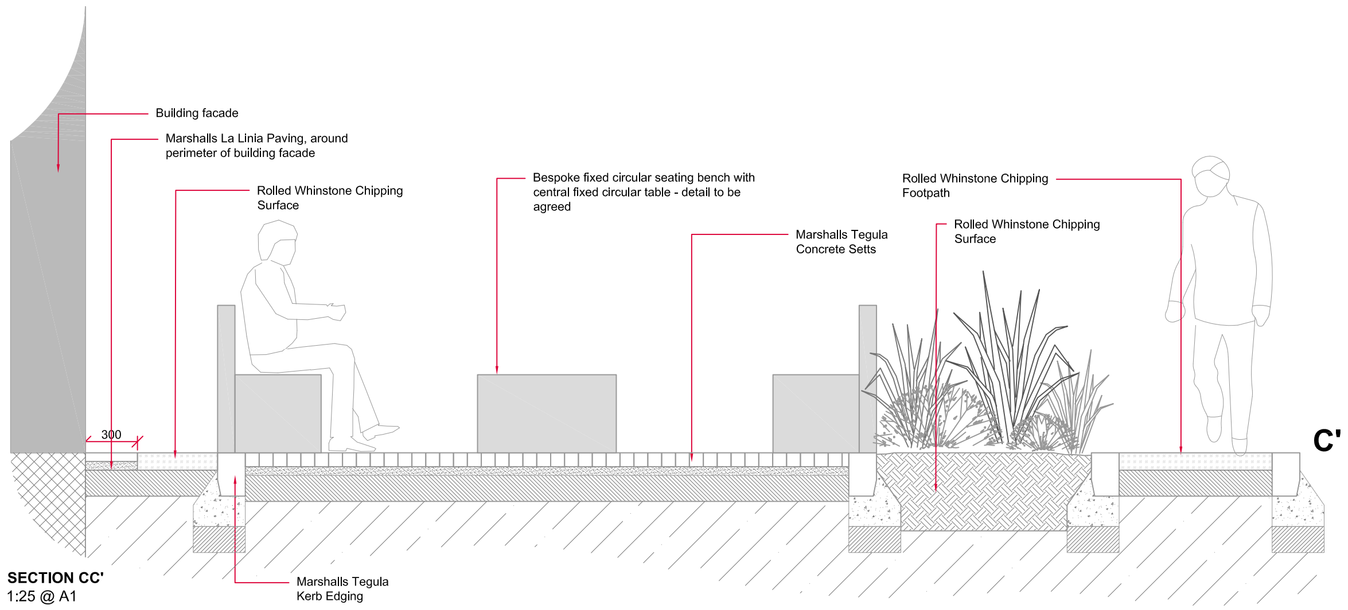

SECTION CC'
1:25 @ A1

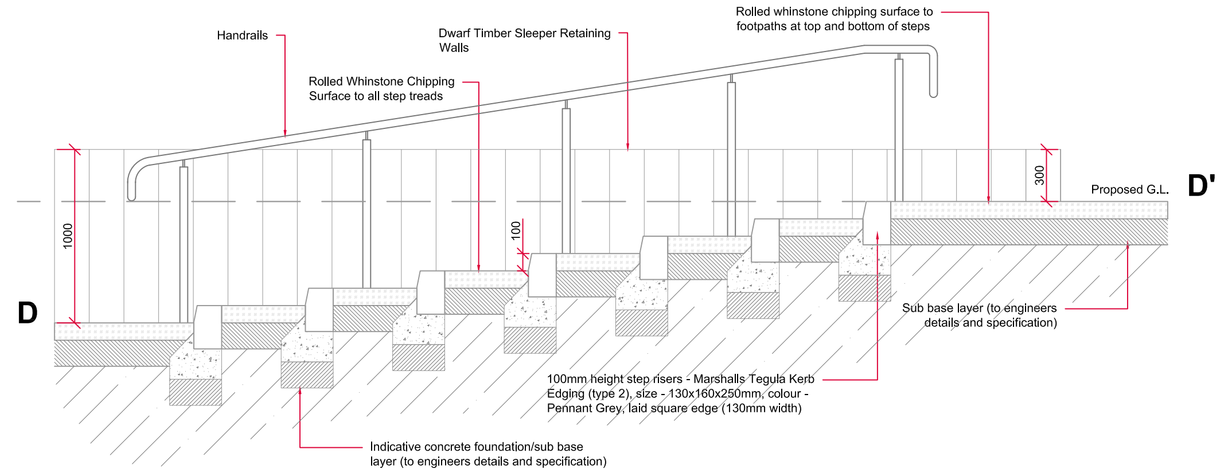

SECTION DD'
1:25 @ A1

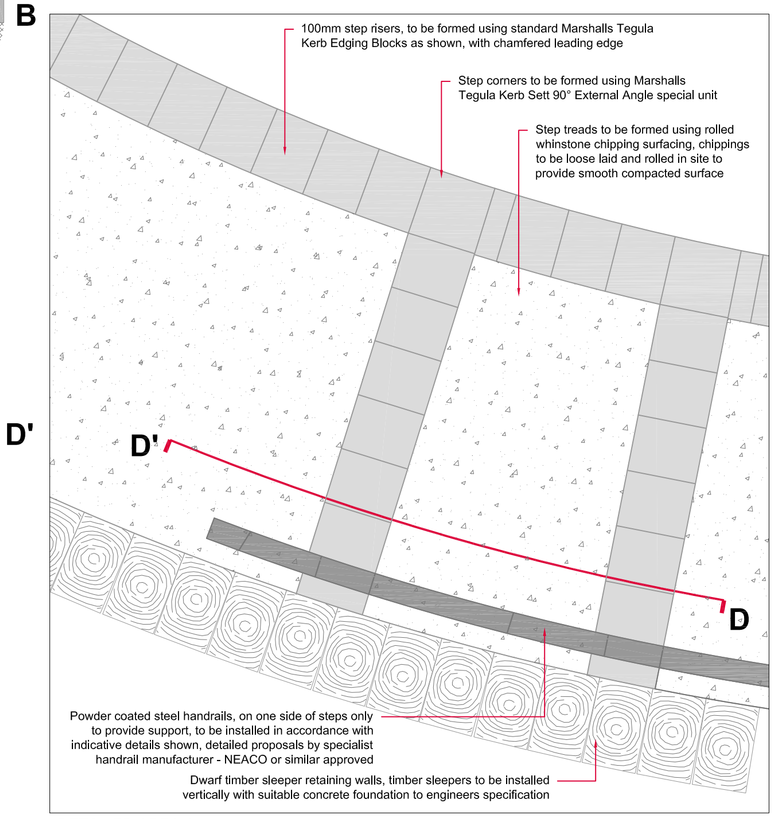

DETAILED AREA A
1:10 @ A1

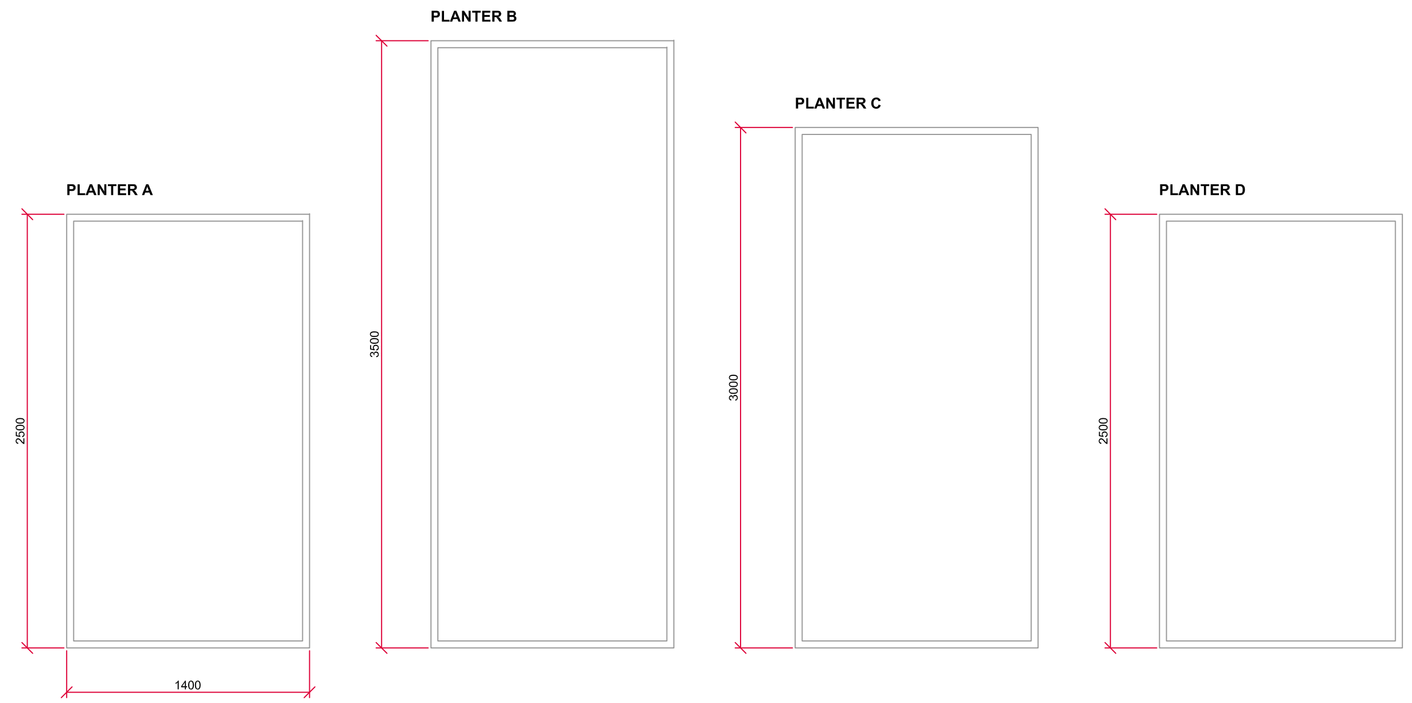

KINLEY SYSTEMS PLANTERLINE MODULAR STEEL PLANTERS (sizes - to bespoke dimensions as shown, finish/material - A Grade Coreten Steel, filled with topsoil/compost mix in accordance with soft landscape specification)
1:25 @ A1

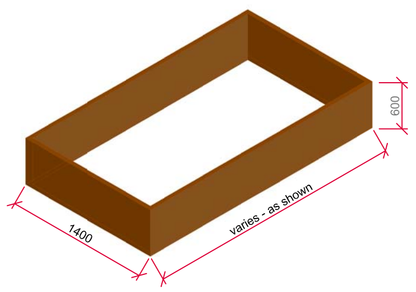

INDICATIVE AXONOMETRIC VIEW OF PLANTERS
NTS @ A1

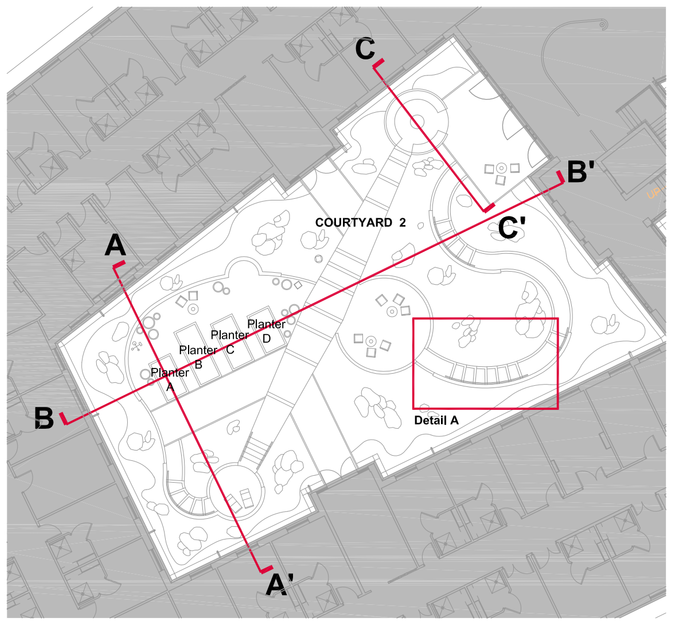

DETAILS AND SECTIONS KEY PLAN
1:250 @ A1

SAFETY, HEALTH & ENVIRONMENTAL INFORMATION

In addition to the hazards / risks normally associated with the types of work detailed on this drawing, note the following:

Construction
1. No abnormal risk
Maintenance / Cleaning
1. No abnormal risk
Decommissioning / Demolition
1. No abnormal risk

It is assumed that all works will be carried out by a competent contractor, working where appropriate, to an approved method statement. This is not an exhaustive list and reference should be made to the Health and Safety Plan.

Rev.		CDM.	By.	Chk.	Date.
C	Minor amendments to account for revised building ground floor layout and BREEAM requirements	yes	LHa	RS	06.07.15
B	Revised in accordance with approved VE	yes	LHa	RS	28.05.15
	Items and Issued for final contract Issue				
A	Annotations updated and dimensions added	yes	LHa	RS	24.12.14
---	Initial issue for comment	yes	LHa	RS	19.12.14

Proj. SOUTH TYNESIDE CARE HUB

Loc. NE34

Client. South Tyneside NHS Foundation Trust

Dwg. Courtyard B Details

Scale. 1:200 @ A1

Date. 01.11.14

Drawing No. 891_112

Rev. C

southerngreen
chartered landscape architects
221 Durham Road
Low Fell
Gateshead
NE9 5AB
Tel 0191 440 0034
Fax 0191 420 3490
studio@southerngreen.co.uk