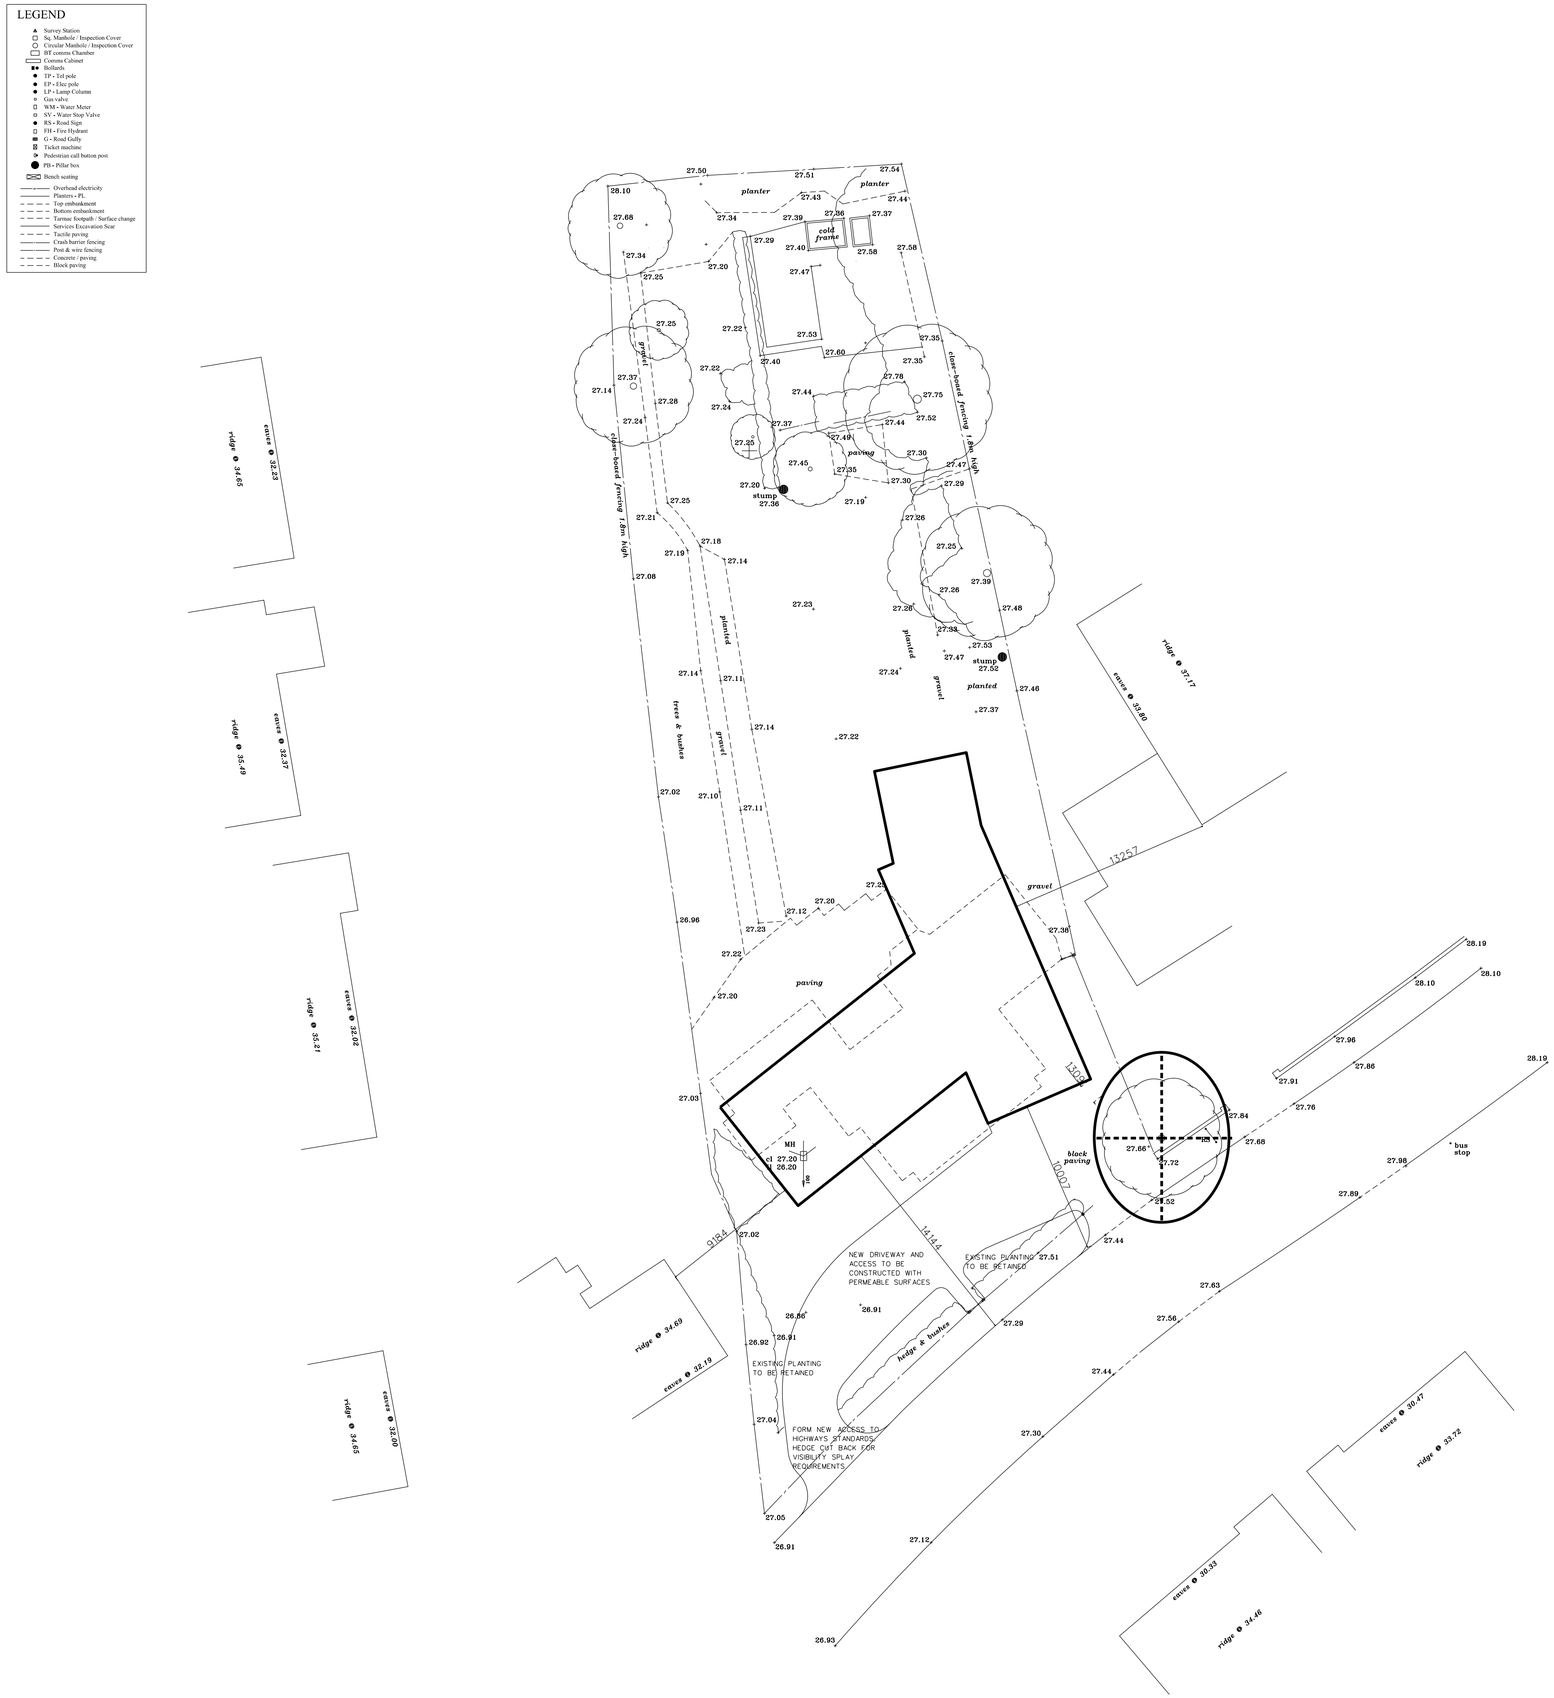

FITZARCHITECTS

6 PIER POINT - MARINE WALK
SUNDERLAND - SR6 0PP
T +44 (0)191 563 7025 F +44 (0)191 510 1746
WWW.FITZARCHITECTS.CO.UK
OFFICE@FITZARCHITECTS.CO.UK

CLIENT
MR AND MRS LAWTON

PROJECT
6 WHITBURN ROAD, CLEADON

STAGE
PLANNING

DRAWING
PROPOSED SITE PLAN

PROJECT NUMBER	SCALES
1322	1:200 @ A1
DRAWING NUMBER	**DATE**
AL (90) 0200	AUG 15
DRAWN BY	**CHECKED BY**
DI	CRF
REVISION	**NORTH**

REVISION	DATE AND DESCRIPTION

COPYRIGHT OF FITZ ARCHITECTS LIMITED

NOT TO BE SCALED - ALL DIMENSIONS TO BE CHECKED ON SITE

75MM