The contractor is responsible for the verification of dimensions on the site.
All dimensions are in millimetres. © Copyright all rights reserved South Tyneside Council.

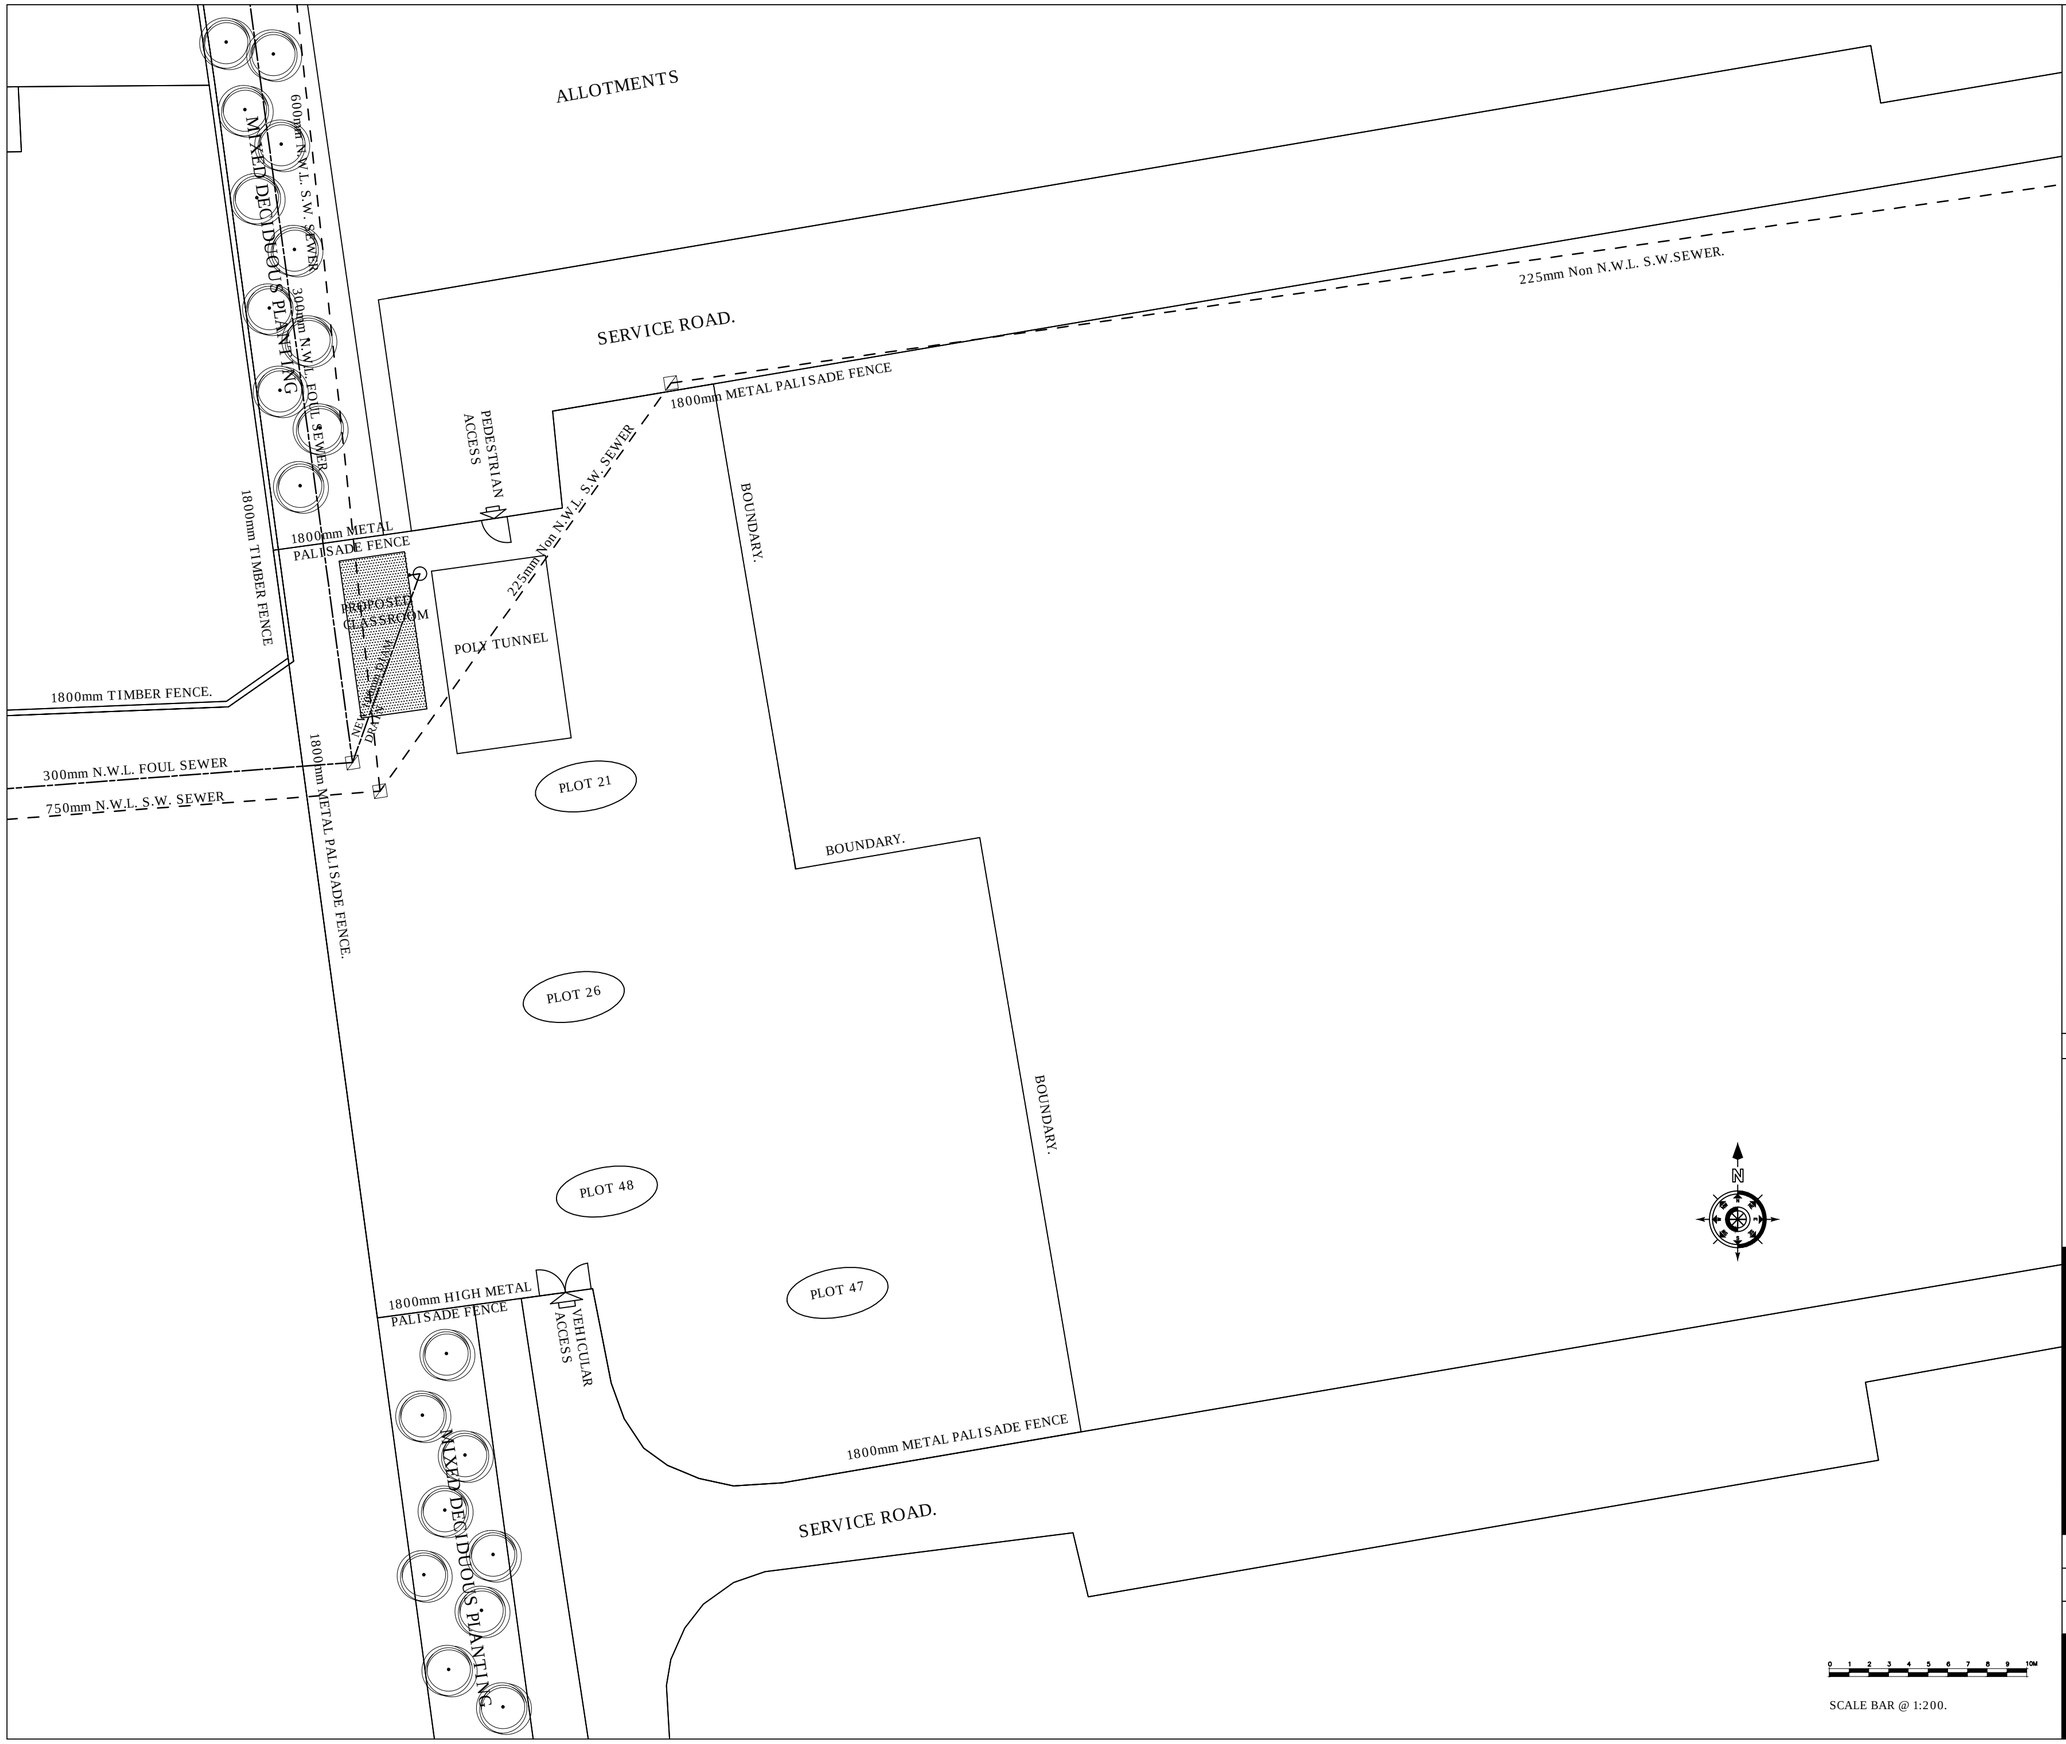

Rev	Date	Description	Chkd
	18.08.2015	PLANNING SUBMISSION.	

South Tyneside Council
Economic Regeneration

David Cramond - Corporate Director
Gordon House, Gordon Street, South Shields, Tyne & Wear, NE33 4JP
Telephone: (0191) 427 1717 Fax: (0191) 455 7770

Project
HOLDER HOUSE GARDEN
HOLDER HOUSE ALLOTMENTS
SOUTH SHIELDS
NE34 8BT

Drawing Title
SITE LAYOUT
AS PROPOSED

Drawn by	P.C.	Date	04/08/15
Checked by		Date	
Scale	1:200	Size	A2

Project Code	Drawing Number
AD 5721	L(2-) 03