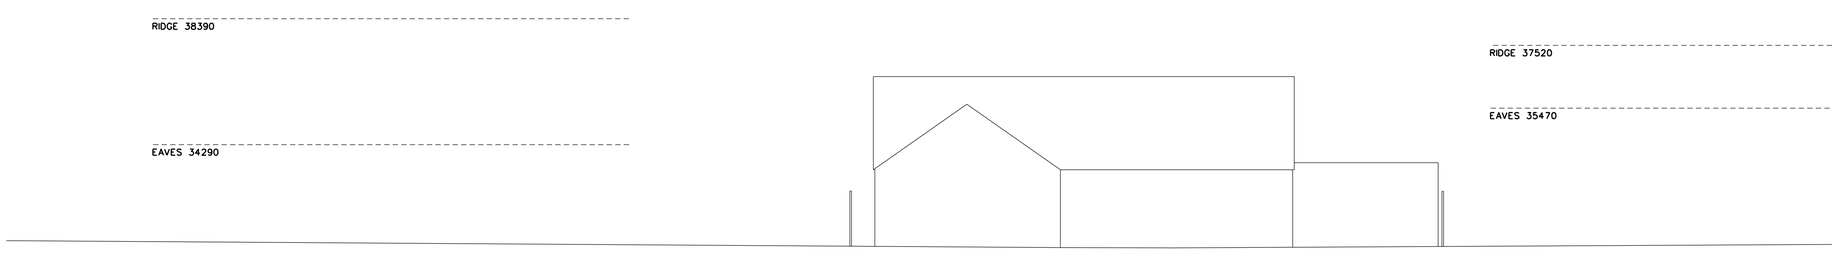

FITZARCHITECTS

6 PIER POINT - MARINE WALK
SUNDERLAND - SR6 0PP
T +44 (0)191 563 7025 F +44 (0)191 510 1746
WWW.FITZARCHITECTS.CO.UK
OFFICE@FITZARCHITECTS.CO.UK

CLIENT
MR AND MRS SLY

PROJECT
21 SUNDERLAND ROAD, CLEADON

STAGE
PLANNING

DRAWING
EXISTING STREET SCENE

PROJECT NUMBER	SCALES
1323	1:100 @ A1
DRAWING NUMBER	DATE
AL (0) 0050	AUG 15
DRAWN BY	CHECKED BY
DI	CRF
REVISION	NORTH
A	

REVISION	DATE AND DESCRIPTION
A	17.12.15 REVISED FOR CLARITY

COPYRIGHT OF FITZ ARCHITECTS LIMITED
NOT TO BE SCALED - ALL DIMENSIONS TO BE CHECKED ON SITE

75MM